CERTIFICATE NO: _____ DATE ISSUED: _____

Application to the HISTORIC DISTRICT COMMISSION, Nantucket, Massachusetts, for a

CERTIFICATE OF APPROPRIATENESS

for structural work.

All blanks must be filled in using BLUE OR BLACK INK (no pencil) or marked N/A.

NOTE: It is strongly recommended that the applicant be familiar with the HDC guidelines, *Building with Nantucket in Mind*, prior to submittal of application. Please see other side for submittal requirements. Incomplete applications will not be reviewed by the HDC.

This is a contractual agreement and must be filled out in ink. An application is hereby made for issuance of a Certificate of Appropriateness under Chapter 395 of the Acts and Resolves of Mass., 1970, for proposed work as described herein and on plans, drawings and photographs accompanying this application and made a part hereof by reference.

The certificate is valid for three years from date of issuance. No structure may differ from the approved application. Violation may impede issuance of Certificate of Occupancy.

FOR OFFICE USE ONLY

Chk - 2377

Date application received: 12/14/15 Fee Paid: $ 75.00

Must be acted on by: 2/25/16

Extended to: _____

Approved: _____ Disapproved: _____

Chairman: _____

Member: _____

Member: _____

Member: _____

Member: _____

Notes - Comments - Restrictions - Conditions

PROPERTY DESCRIPTION

TAX MAP Nº: 42-3-4 PARCEL Nº. 90

Street & Number of Proposed Work: 1A Lilly Street

Owner of record: Tim Horan

Mailing Address: 1A Lilly St Nantucket MA 02554

Contact Phone #: 401 241-3917 E-mail: Timoran47@Gmail

AGENT INFORMATION (if applicable)

Name: Tim Hanson Landscaping

Mailing Address: 2 Grayling Ave, Suite 26 Nantucket MA 02554

Contact Phone #: 508 221-0742 E-mail: Hansonlandscaping@Gmail

DESCRIPTION OF WORK TO BE PERFORMED

See reverse for required documentation.

☐ New Dwelling ☐ Addition ☐ Garage ☒ Driveway/Apron ☐ Commercial ☐ Historical Renovation ☐ Deck/Patio ☒ Steps (GRANITE) ☐ Shed

☐ Color Change ☐ Fence ☒ Gate ☒ Hardscaping ☐ Move Building ☐ Demolition ☐ Revisions to previous Cert. No. _____

☐ Pool (Zoning District _____) ☐ Roof ☐ Other _____

Size of Structure or Addition: Length: _____ Sq. Footage 1st floor: _____ Decks/Patio: Size: _____ ☐ 1st floor ☐ 2nd floor

Width: _____ Sq. footage 2nd floor: _____ Size: _____ ☐ 1st floor ☐ 2nd floor

Sq. footage 3rd floor: _____

Difference between existing grade and proposed finish grade: North _____ South _____ East _____ West _____

Height of ridge above final finish grade: North _____ South _____ East _____ West _____

Additional Remarks

Historic Name:

Original Date:

Original Builder:

Is there an HDC survey form for this building attached? ☐ Yes ☐ N/A

REVISIONS* (describe)

1. East Elevation
2. South Elevation Retaining wall 18" High 4½' long
3. West Elevation Brick Walk
4. North Elevation Driveway / walkway, Landing 12x37 / 3x30 7x7

*Cloud on drawings and submit photographs of existing elevations.

DETAIL OF WORK TO BE PERFORMED

Foundation: Height Exposed _____ ☐ Block ☐ Block Parged ☐ Brick (type) _____ ☐ Poured Concrete ☐ Piers

Masonry Chimney: ☐ Block Parged ☐ Brick (type) _____ ☐ Other _____

Roof Pitch: Main Mass _____/12 Secondary Mass _____/12 Dormer _____/12 Other GATES

Roofing material: ☐ Asphalt: ☐ 3-Tab ☐ Architectural

☐ Wood (Type: Red Cedar, White Cedar, Shakes, etc.) _____

~~Fence~~: Height: 36"
Type: Type 2 Picket N.W.
Length: 36" Wide

Skylights (flat only): Manufacturer _____ Rough Opening _____ Size _____ Location _____

Manufacturer _____ Rough Opening _____ Size _____ Location _____

Gutters: ☐ Wood ☐ Aluminum ☐ Copper ☐ Leaders (material) _____

Leaders (material and size): _____

Sidewall: ☐ White cedar shingles _____ ☐ Clapboard (exposure: _____ inches) Front ☐ _____ Side ☐ _____

☐ Other _____

Trim: A. Wood ☐ Pine ☐ Redwood ☐ Cedar ☐ Other _____

B. Treatment ☐ Paint ☐ Natural to weather ☐ Other _____

C. Dimensions: Fascia _____ Rake _____ Soffit (Overhang) _____ Corner boards _____ Frieze _____

Window Casing _____ Door Frame _____ Columns/Posts: Round _____ Square _____

Windows*: ☐ Double Hung ☐ Casement ☐ All Wood ☐ Other _____

☐ True Divided Lights(muntins), single pane ☐ SDL's (Simulated Divided Lights) Manufacturer _____

Doors* (type and material): ☐ TDL ☐ SDL Front _____ Rear _____ Side _____

Garage Door(s): Type 3/3 Dutch Gambrel Material _____

Hardscape materials: Driveways _____ Walkways Red Brick Running Bond Walls Wooden 6x6

* Note: Complete door and window schedules are required.

COLORS

Sidewall _____ Clapboard (if applicable) _____ Roof _____

Trim _____ Sash _____ Doors _____

Deck _____ Foundation _____ Fence NTW Shutters _____

* Attach manufacturer's color samples if color is not from HDC approval list.

I hereby authorize the agent named above to act on my behalf to make changes in the specifications or the plans contained in this application in order to bring the application into compliance with the HDC guidelines. I hereby agree to abide by and comply with the terms and conditions of this application. I hereby agree that the submission of any revisions to this application will initiate a new sixty-day review period.

Date _____ Signature of owner of record _____ Signed under penalties of perjury

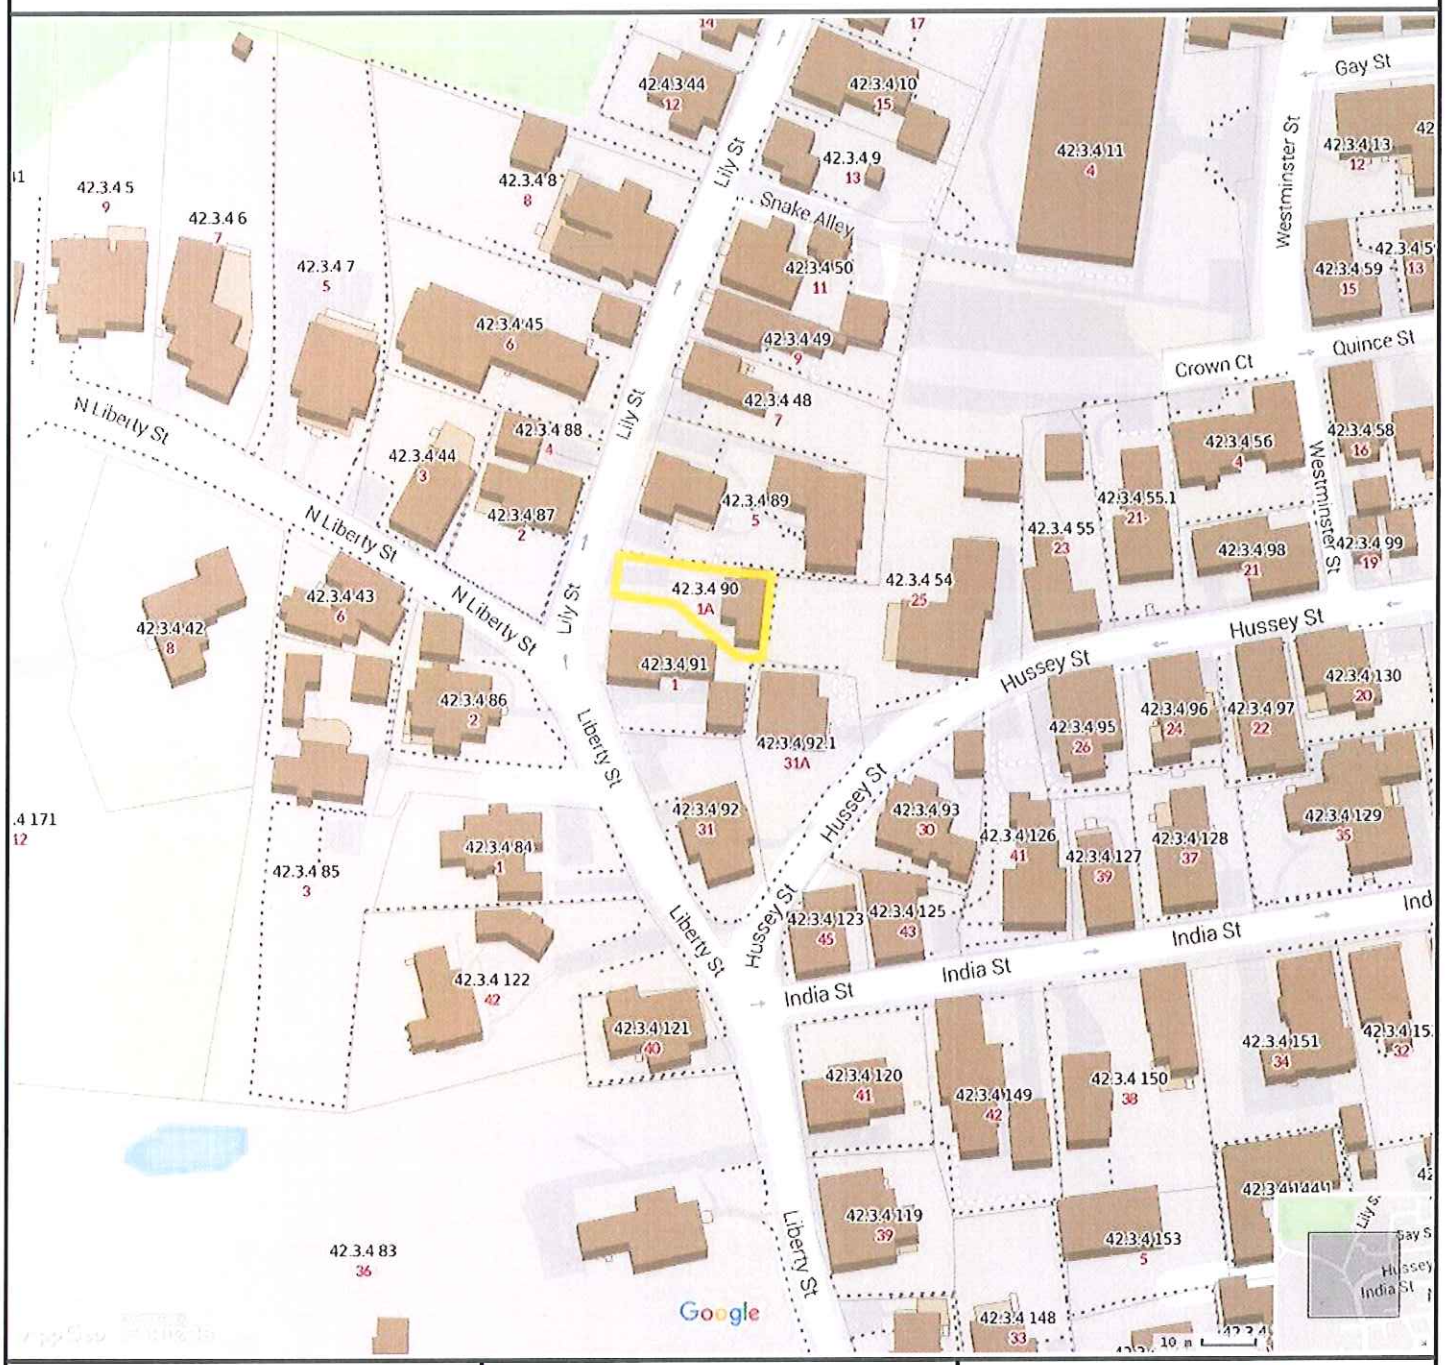

Property Information

Property ID	42.3.4%2090
Location	1A LILY ST
Owner	MORAN JOAN M P TRST ETAL

MAP FOR REFERENCE ONLY
NOT A LEGAL DOCUMENT

Town and County of Nantucket, MA makes no claims and no warranties, expressed or implied, concerning the validity or accuracy of the GIS data presented on this map.

RECEIVED
DEC 14 2015
By

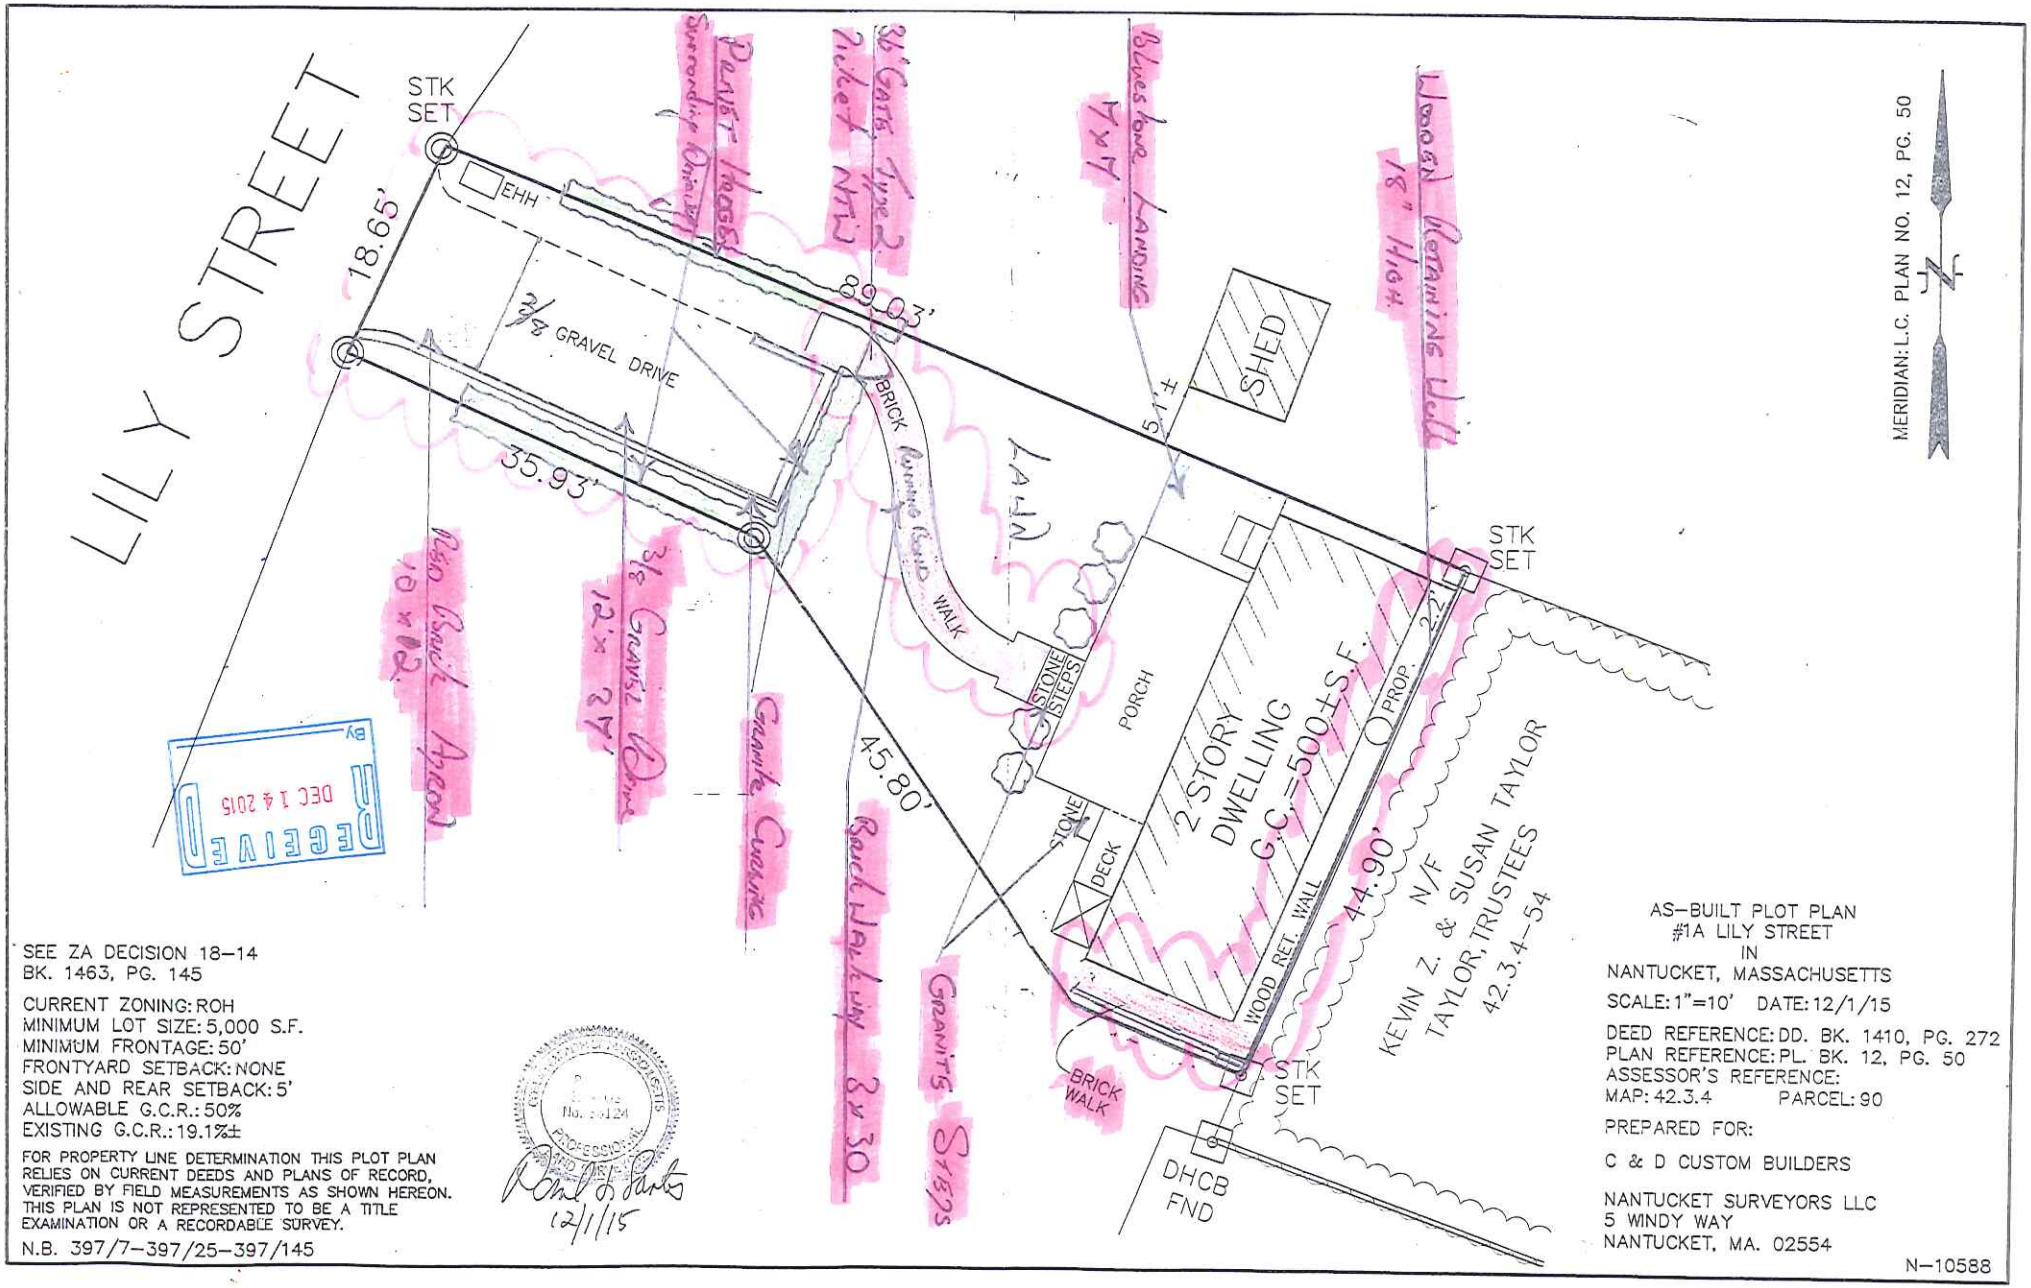

SEE ZA DECISION 18–14
BK. 1463, PG. 145

CURRENT ZONING: ROH
MINIMUM LOT SIZE: 5,000 S.F.
MINIMUM FRONTAGE: 50'
FRONTYARD SETBACK: NONE
SIDE AND REAR SETBACK: 5'
ALLOWABLE G.C.R.: 50%
EXISTING G.C.R.: 19.1%±

FOR PROPERTY LINE DETERMINATION THIS PLOT PLAN RELIES ON CURRENT DEEDS AND PLANS OF RECORD, VERIFIED BY FIELD MEASUREMENTS AS SHOWN HEREON. THIS PLAN IS NOT REPRESENTED TO BE A TITLE EXAMINATION OR A RECORDABLE SURVEY.

N.B. 397/7–397/25–397/145

12/1/15

AS–BUILT PLOT PLAN
#1A LILY STREET
IN
NANTUCKET, MASSACHUSETTS

SCALE: 1"=10' DATE: 12/1/15

DEED REFERENCE: DD. BK. 1410, PG. 272
PLAN REFERENCE: PL. BK. 12, PG. 50
ASSESSOR'S REFERENCE:
MAP: 42.3.4 PARCEL: 90

PREPARED FOR:

C & D CUSTOM BUILDERS

NANTUCKET SURVEYORS LLC
5 WINDY WAY
NANTUCKET, MA. 02554

N–10588