NANTUCKET
IN-TOWN

STATE	FED. AID PROJ. NO.	FISCAL YEAR	SHEET NO.	TOTAL SHEETS
MASS	FED. AID		1	2

PROJECT FILE NO.

BIKE PATH

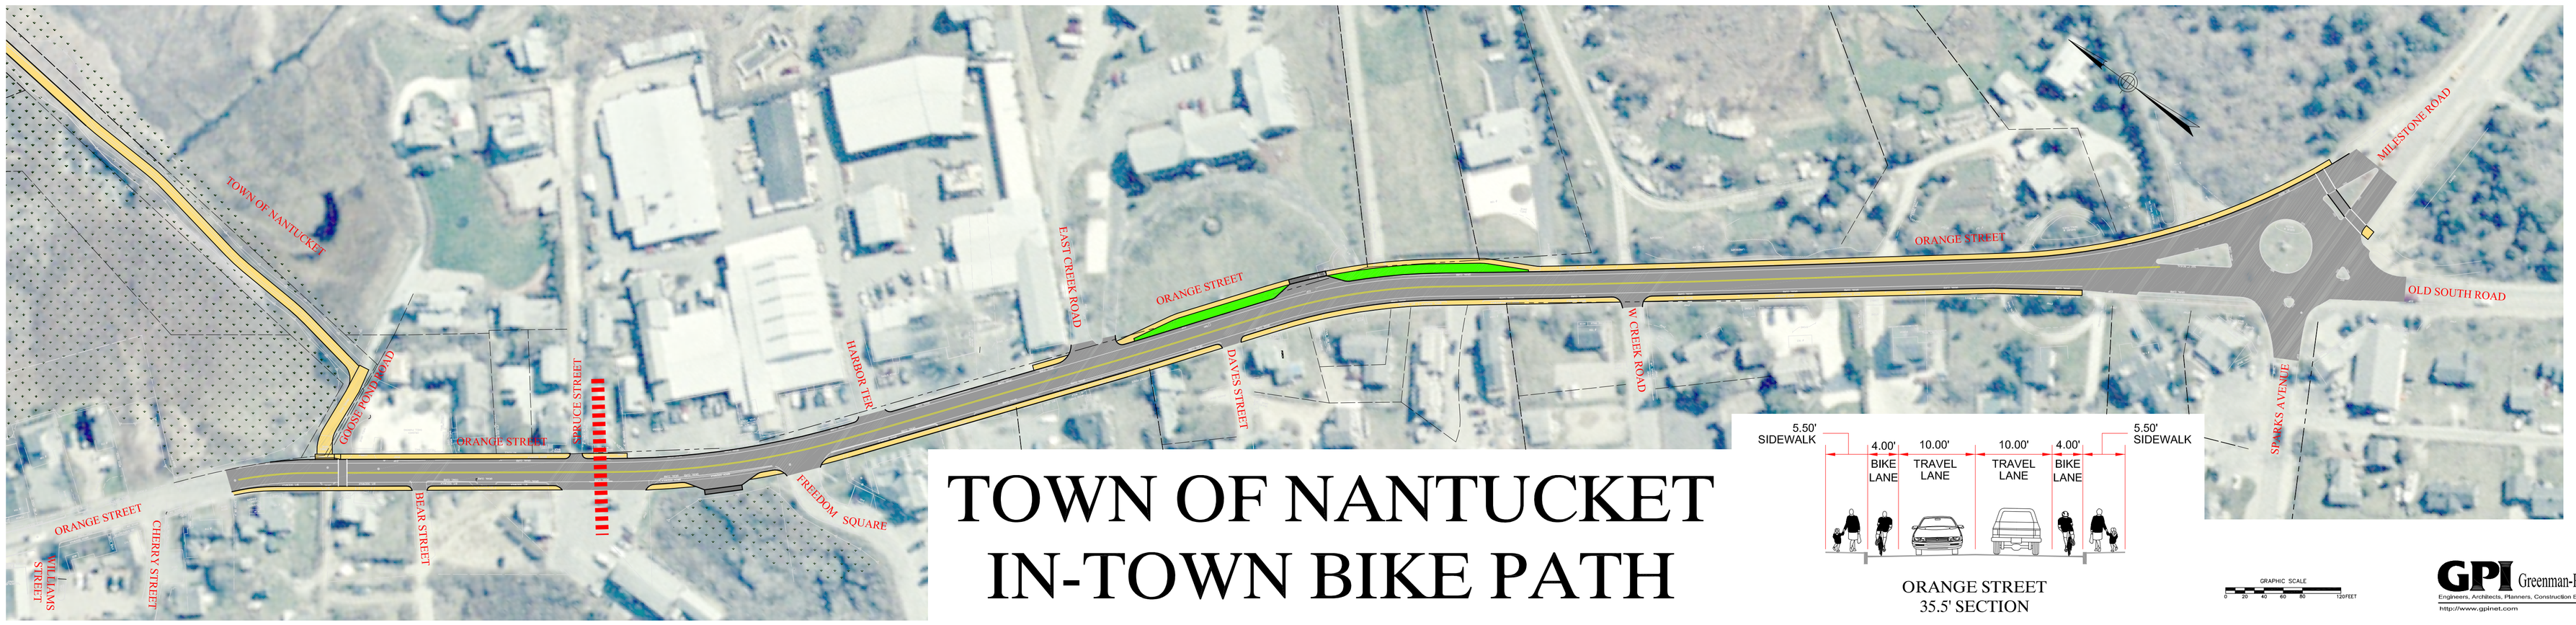

TOWN OF NANTUCKET
IN-TOWN BIKE PATH

GRAPHIC SCALE
0 20 40 60 80 120 FEET

GPI Greenman-Pedersen, Inc.
Engineers, Architects, Planners, Construction Engineers & Inspectors
http://www.gpinet.com