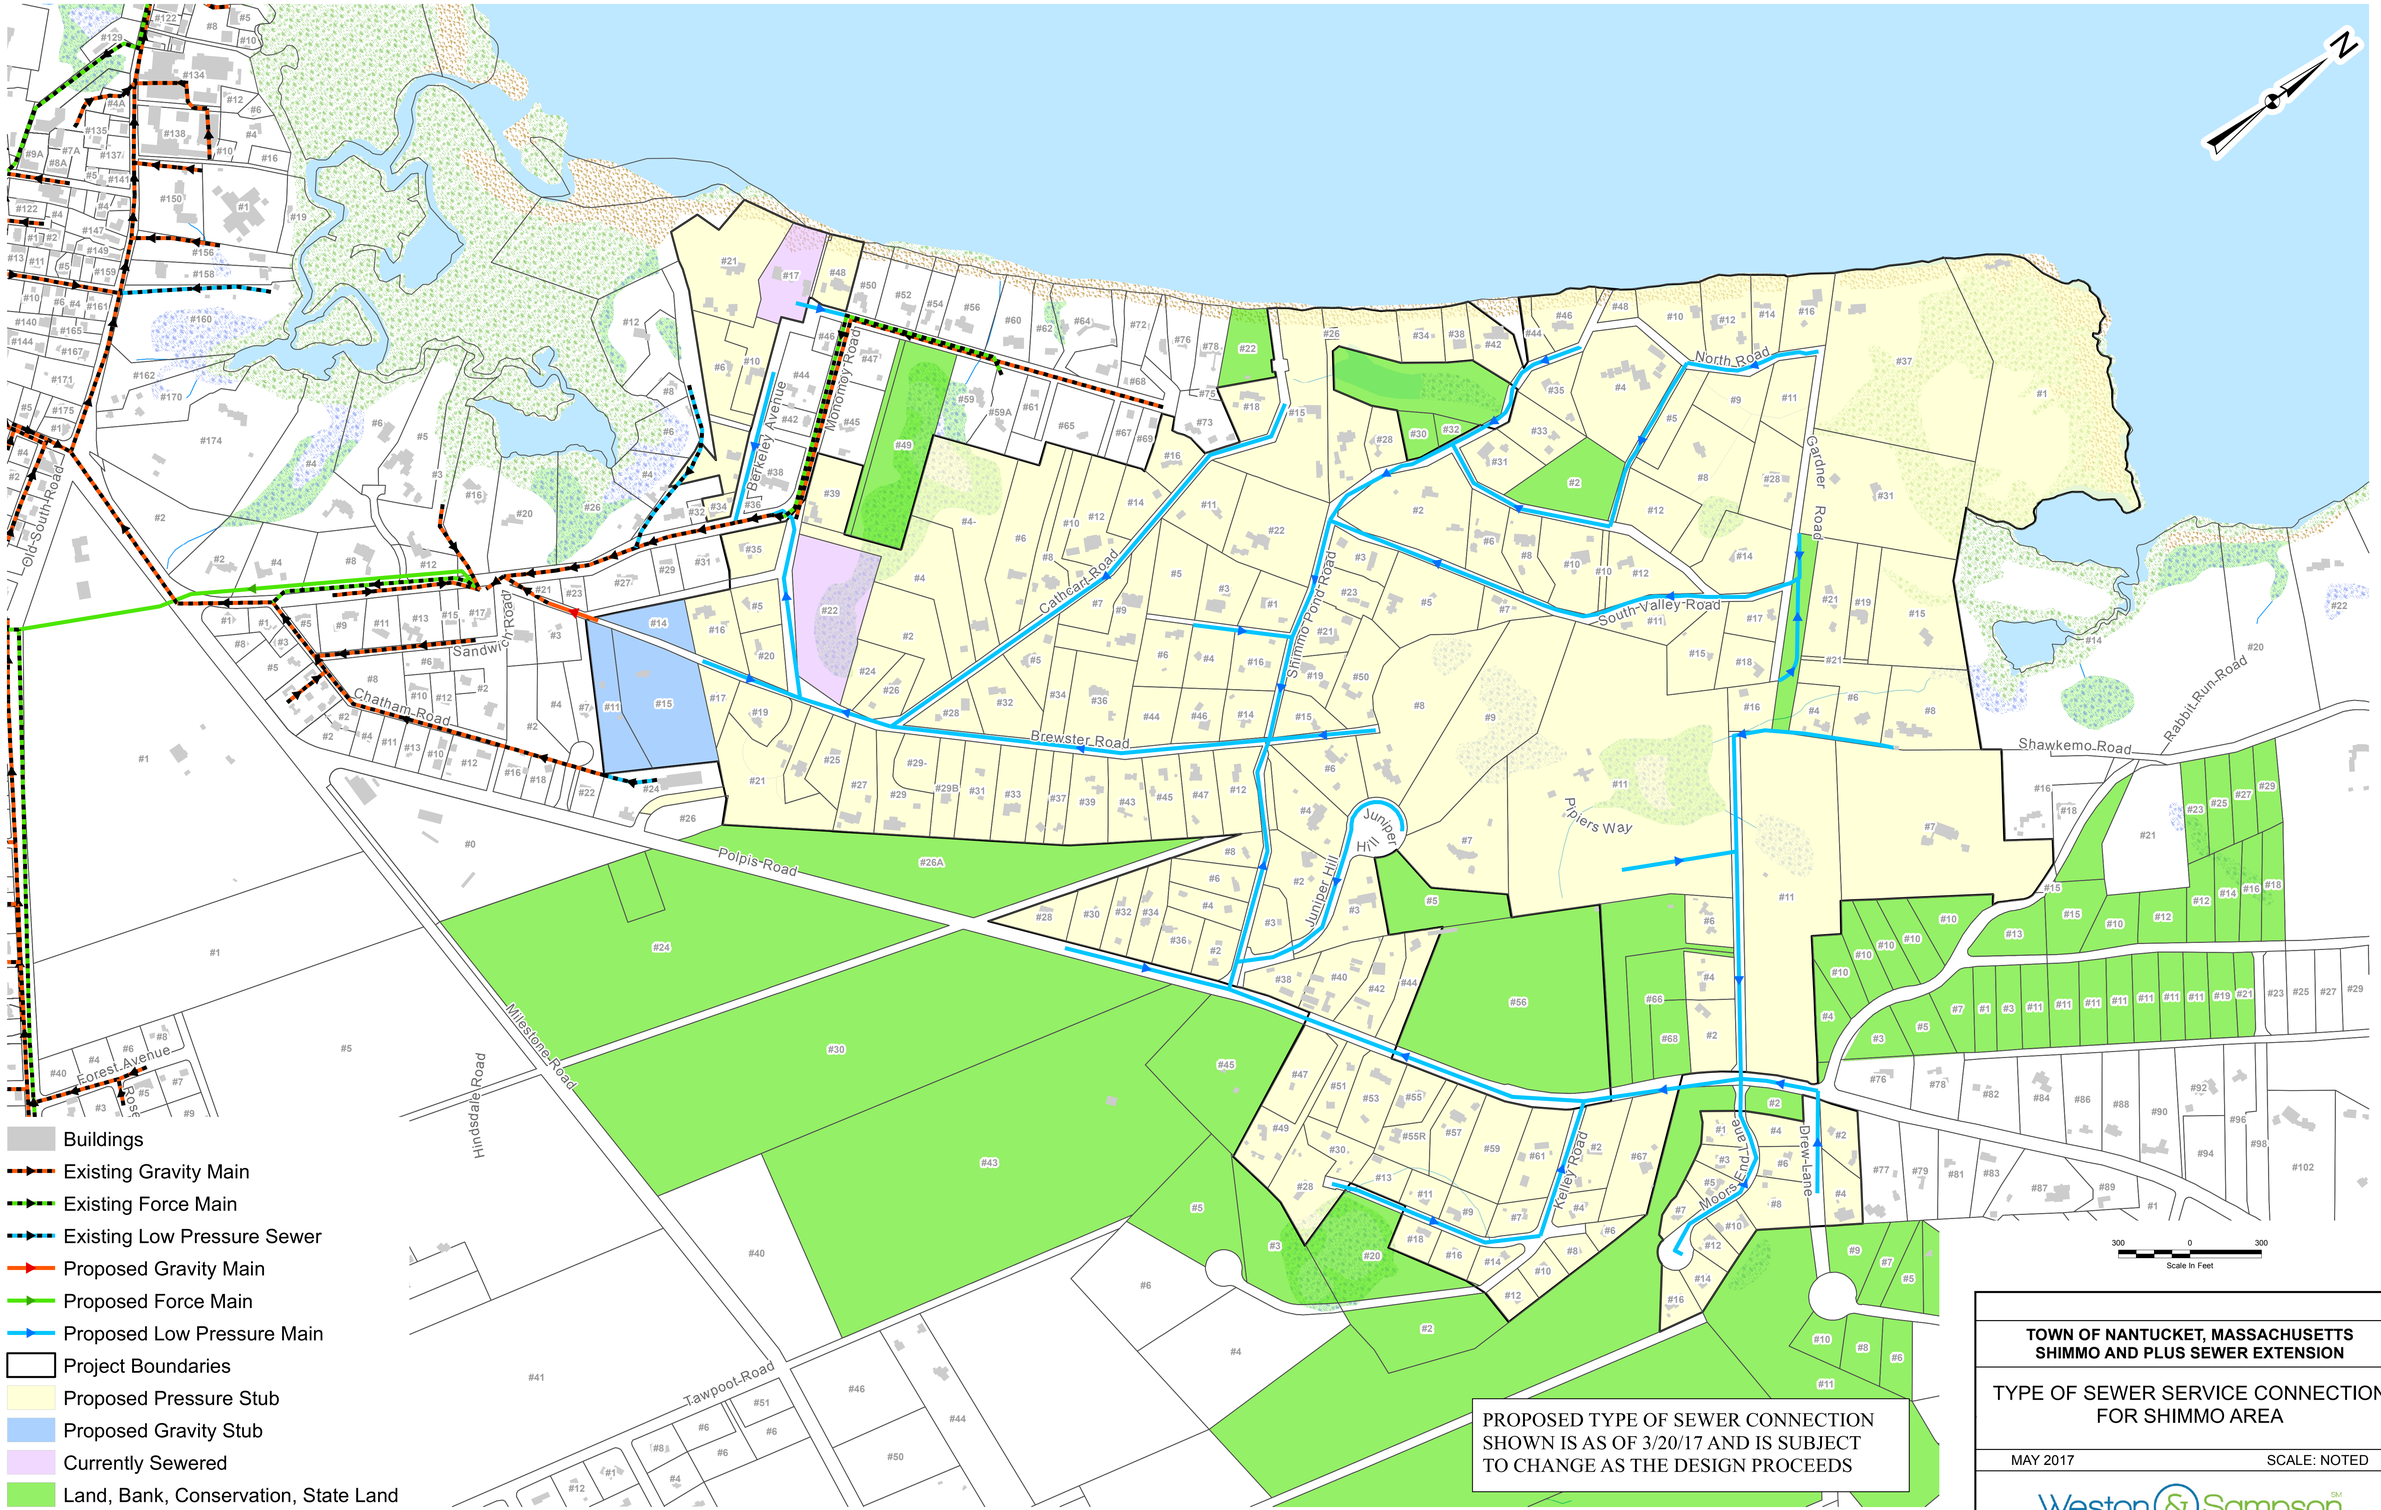

TOWN OF NANTUCKET, MASSACHUSETTS
SHIMMO AND PLUS SEWER EXTENSION

TYPE OF SEWER SERVICE CONNECTION FOR SHIMMO AREA

MAY 2017 SCALE: NOTED

Weston & Sampson