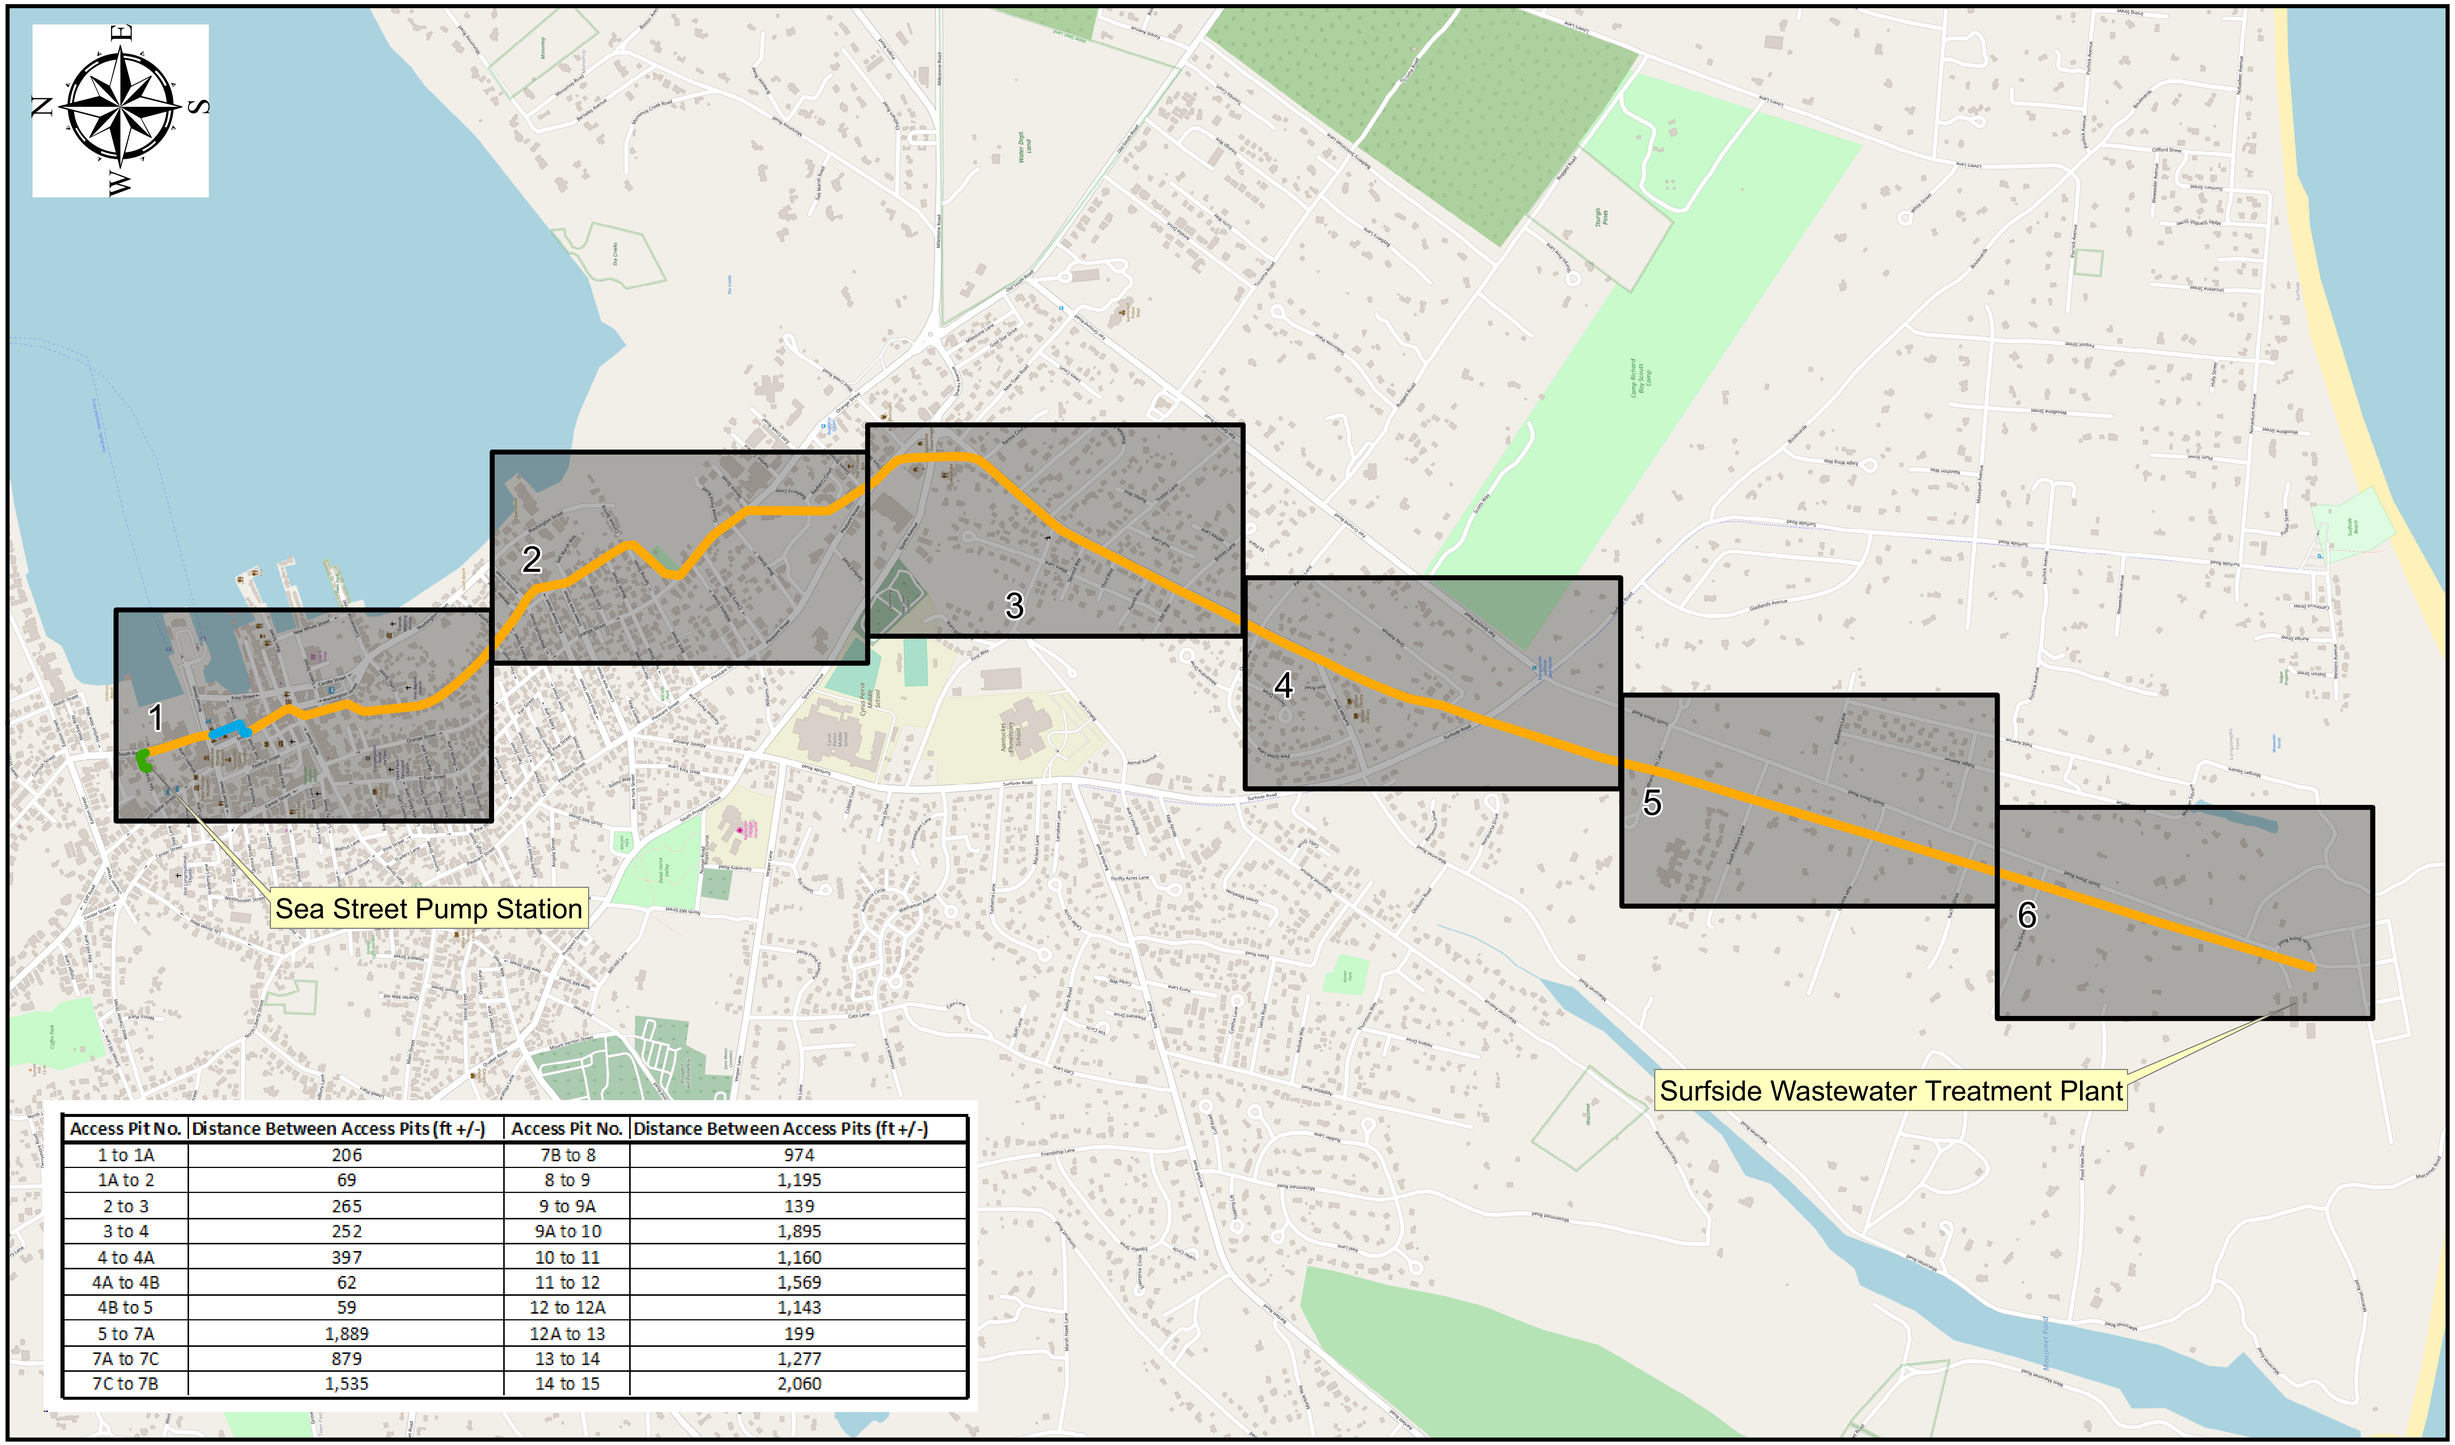

Access Pit No.	Distance Between Access Pits (ft +/-)	Access Pit No.	Distance Between Access Pits (ft +/-)
1 to 1A	206	7B to 8	974
1A to 2	69	8 to 9	1,195
2 to 3	265	9 to 9A	139
3 to 4	252	9A to 10	1,895
4 to 4A	397	10 to 11	1,160
4A to 4B	62	11 to 12	1,569
4B to 5	59	12 to 12A	1,143
5 to 7A	1,889	12A to 13	199
7A to 7C	879	13 to 14	1,277
7C to 7B	1,535	14 to 15	2,060

Environmental Partners GROUP
A partnership for engineering solutions.

Installed Access Pits Map Book
Emergency Sewer Force Main Assessment
Town of Nantucket

0 0.25 0.5 1 Miles

Legend

- Break/Defect
- Proposed Check Valve
- Proposed Blow Off Manhole
- Proposed Air Release Valve Manhole
- Proposed Plug Valve
- Eliminated Pits
- Installed Access Pit
- National Grid Conduit
- 16-inch DI FM (1982)
- 16-inch PE FM Direct Buried (1982)
- 16-inch PE FM (1982) within 20-inch CI FM (1931)

#1 #1A #2 #3 #4 #4A #4B #5 #6

Sea Street Pump Station

NOTES:
1. PIT #6 WAS ELIMINATED
2. PITS #2 AND #3 WERE DEWATERED, BACKFILLED, AND NOT USED AS ACCESS POINTS FOR THE CCTV INSPECTION. NO PIPE CUTTING OR REPAIRS TOOK PLACE AT THESE LOCATIONS.

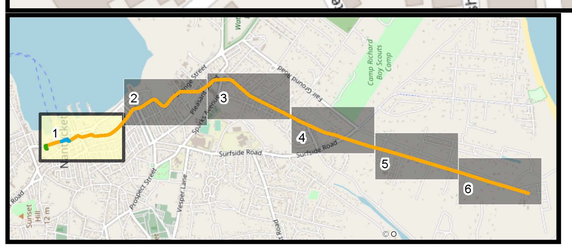

Environmental Partners GROUP
A partnership for engineering solutions.

1 inch = 78 feet

N E S W

Installed Access Pits
Emergency Sewer Force Main Assessment
Town of Nantucket

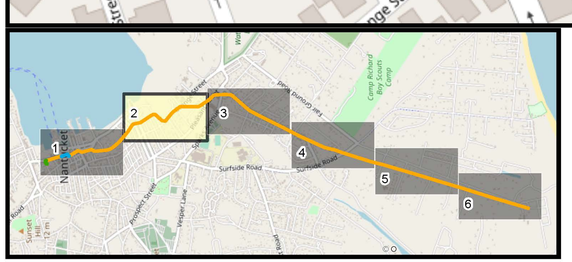

Environmental Partners GROUP
A partnership for engineering solutions.

1 inch = 78 feet

N E S W

Installed Access Pits
Emergency Sewer Force Main Assessment
Town of Nantucket

Legend

- Break/Defect
- Proposed Check Valve
- Proposed Blow Off Manhole
- Proposed Air Release Valve Manhole
- Proposed Plug Valve
- Eliminated Pits
- Installed Access Pit
- National Grid Conduit
- 16-inch DI FM (1982)
- 16-inch PE FM Direct Buried (1982)
- 16-inch PE FM (1982) within 20-inch CI FM (1931)

#8

#9

#9A

NOTES:
1. PIT #6 WAS ELIMINATED
2. PITS #2 AND #3 WERE DEWATERED, BACKFILLED, AND NOT USED AS ACCESS POINTS FOR THE CCTV INSPECTION. NO PIPE CUTTING OR REPAIRS TOOK PLACE AT THESE LOCATIONS.

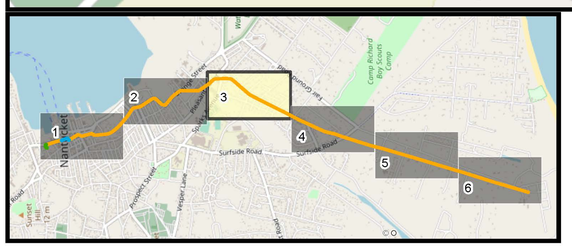

Environmental Partners GROUP
A partnership for engineering solutions.

1 inch = 78 feet

Installed Access Pits
Emergency Sewer Force Main Assessment
Town of Nantucket

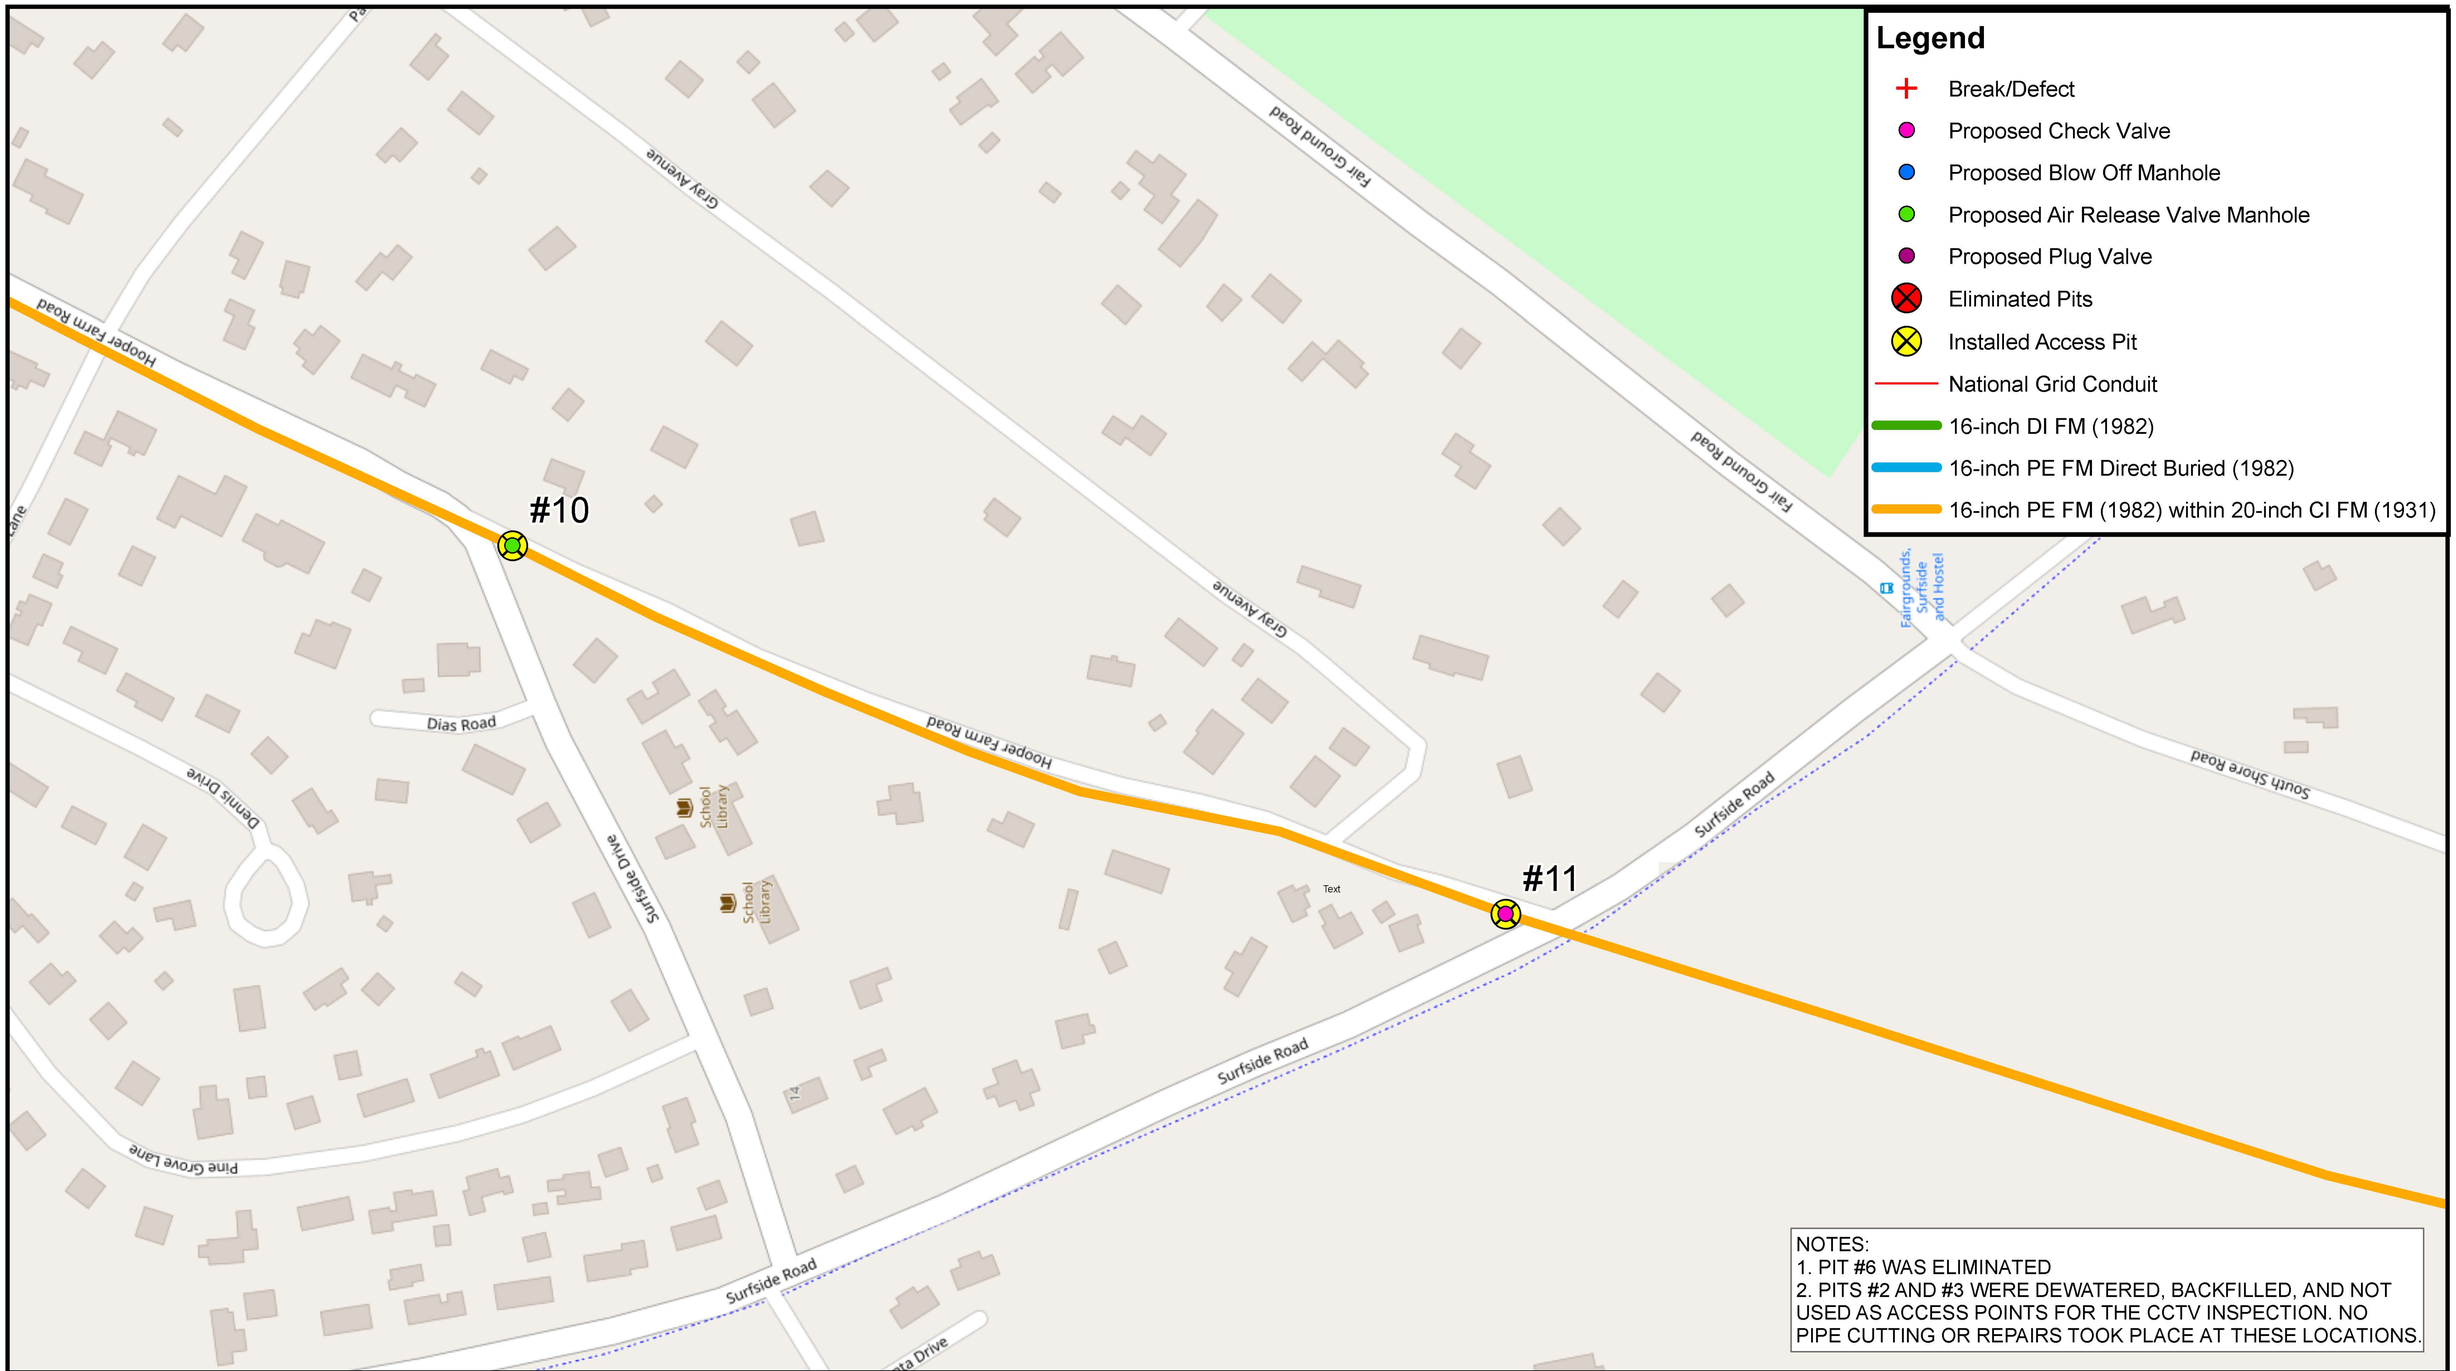

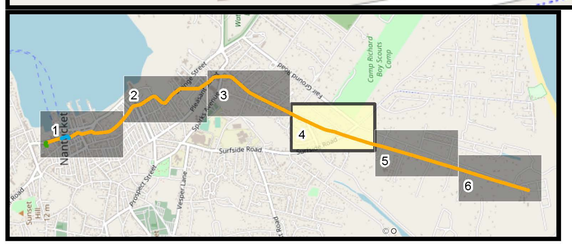

Environmental Partners GROUP
A partnership for engineering solutions.

1 inch = 78 feet

N E S W

Installed Access Pits
Emergency Sewer Force Main Assessment
Town of Nantucket

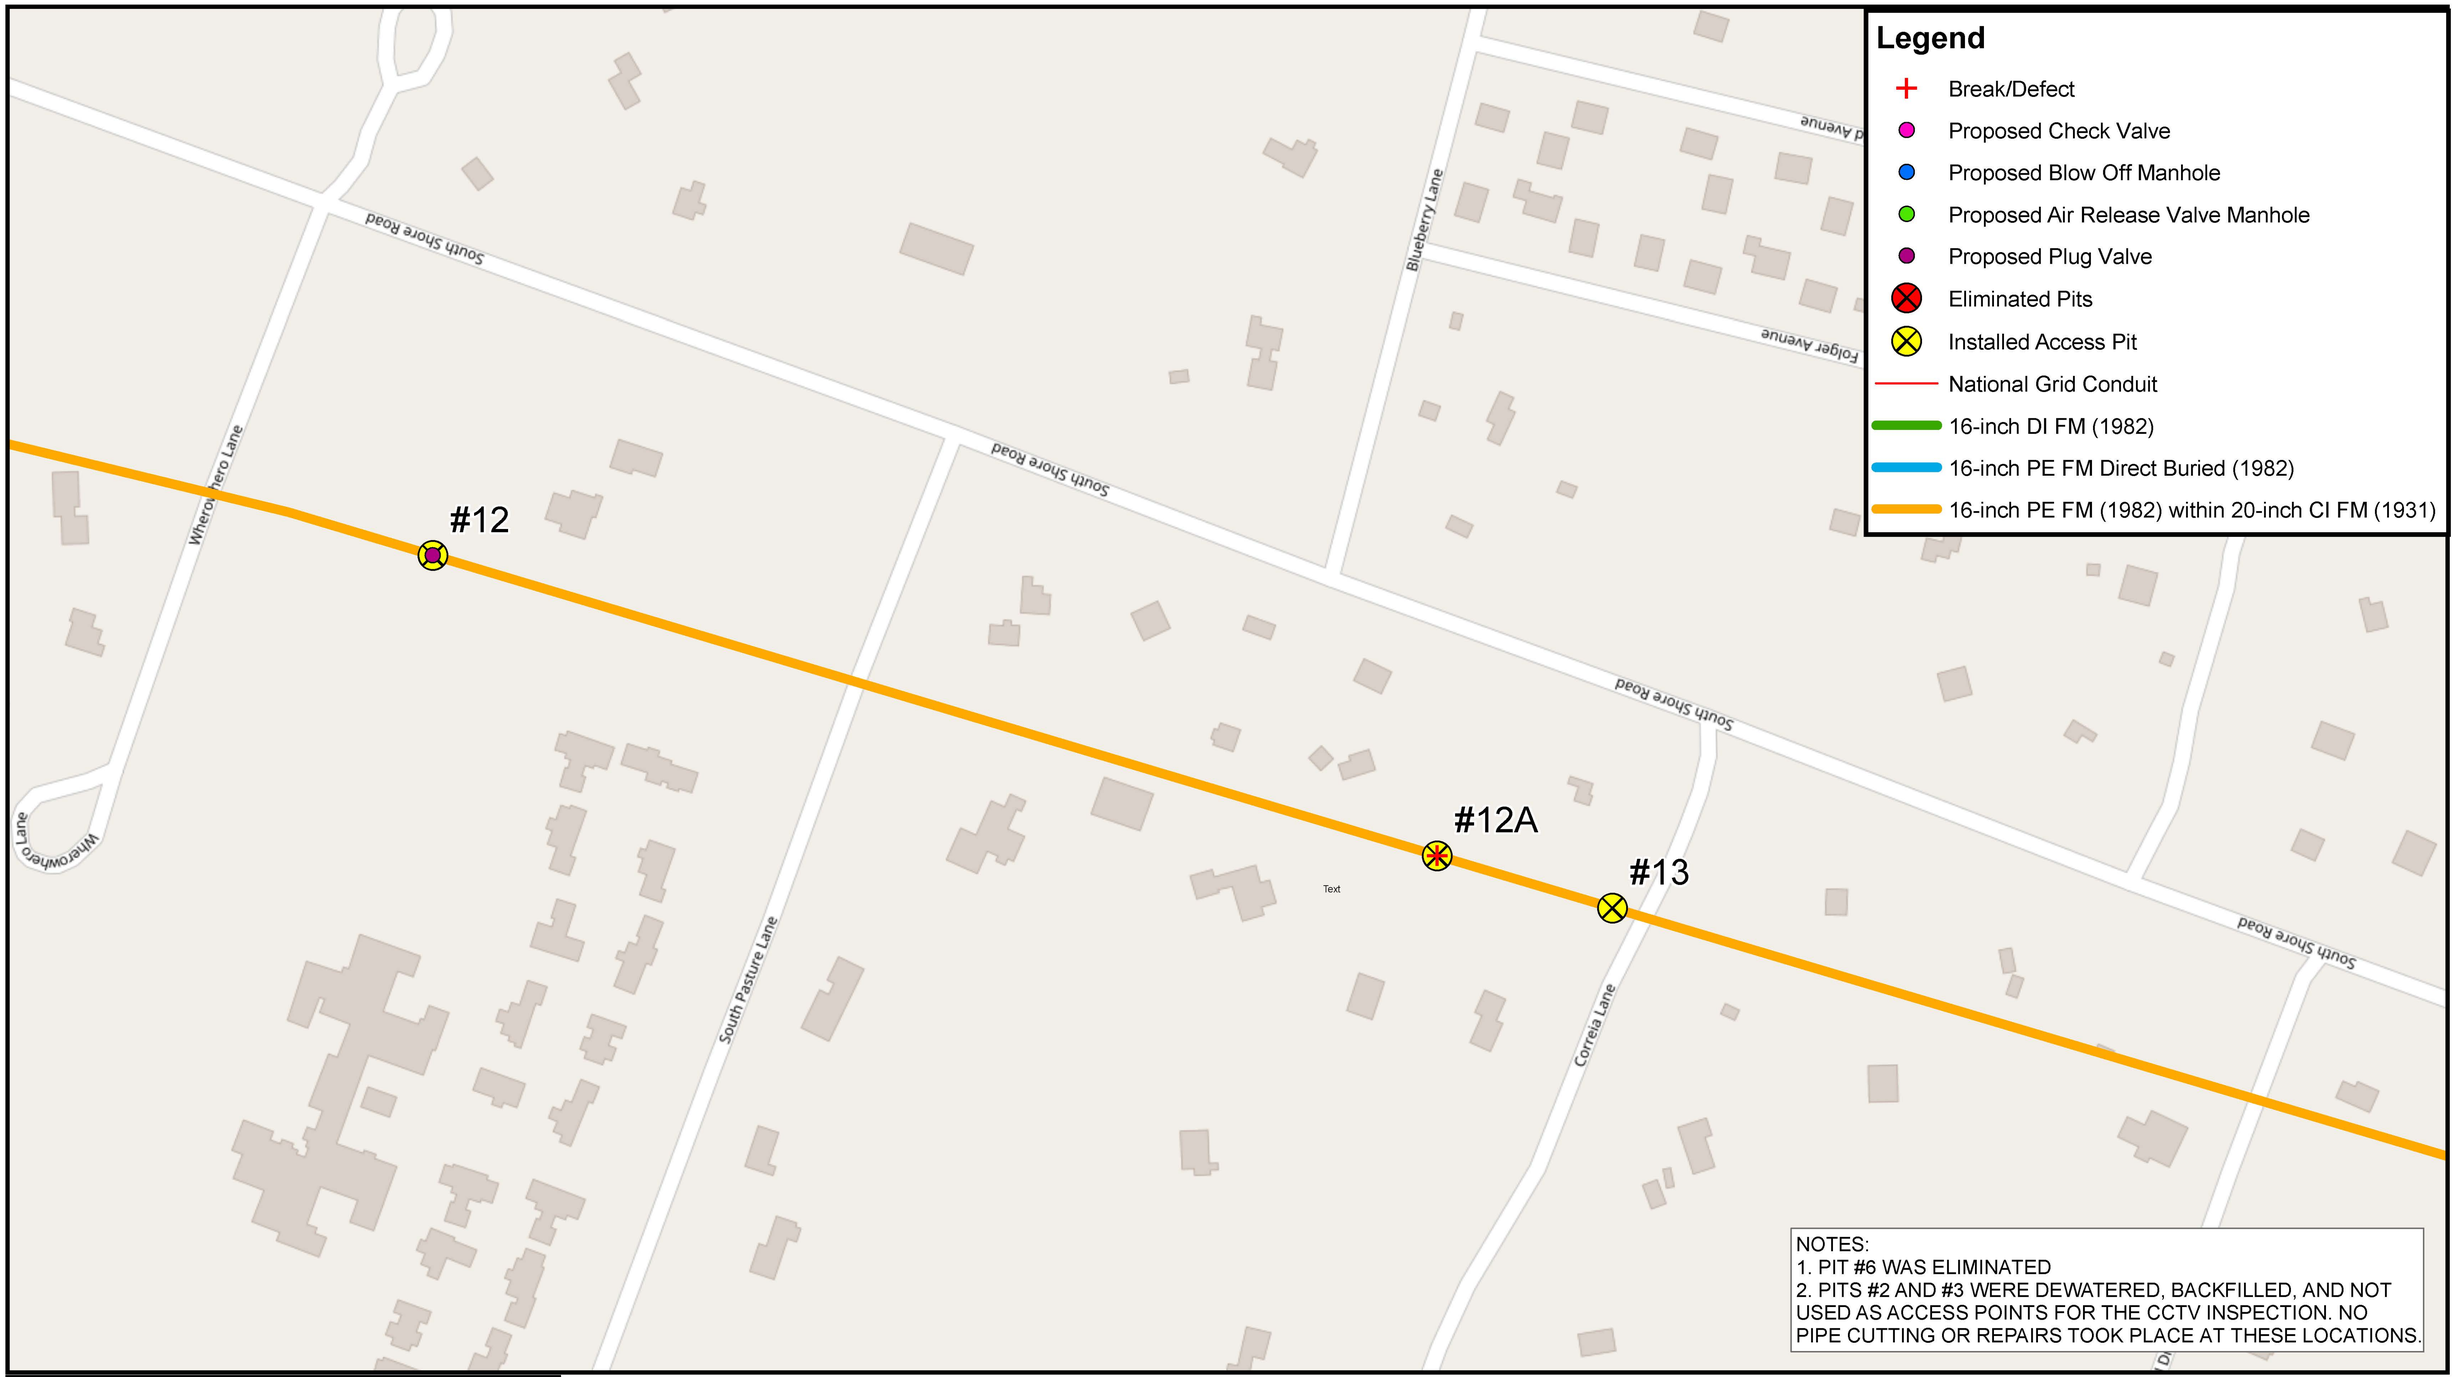

NOTES:
1. PIT #6 WAS ELIMINATED
2. PITS #2 AND #3 WERE DEWATERED, BACKFILLED, AND NOT USED AS ACCESS POINTS FOR THE CCTV INSPECTION. NO PIPE CUTTING OR REPAIRS TOOK PLACE AT THESE LOCATIONS.

Environmental Partners GROUP
A partnership for engineering solutions.

1 inch = 78 feet

N E S W

Installed Access Pits
Emergency Sewer Force Main Assessment
Town of Nantucket

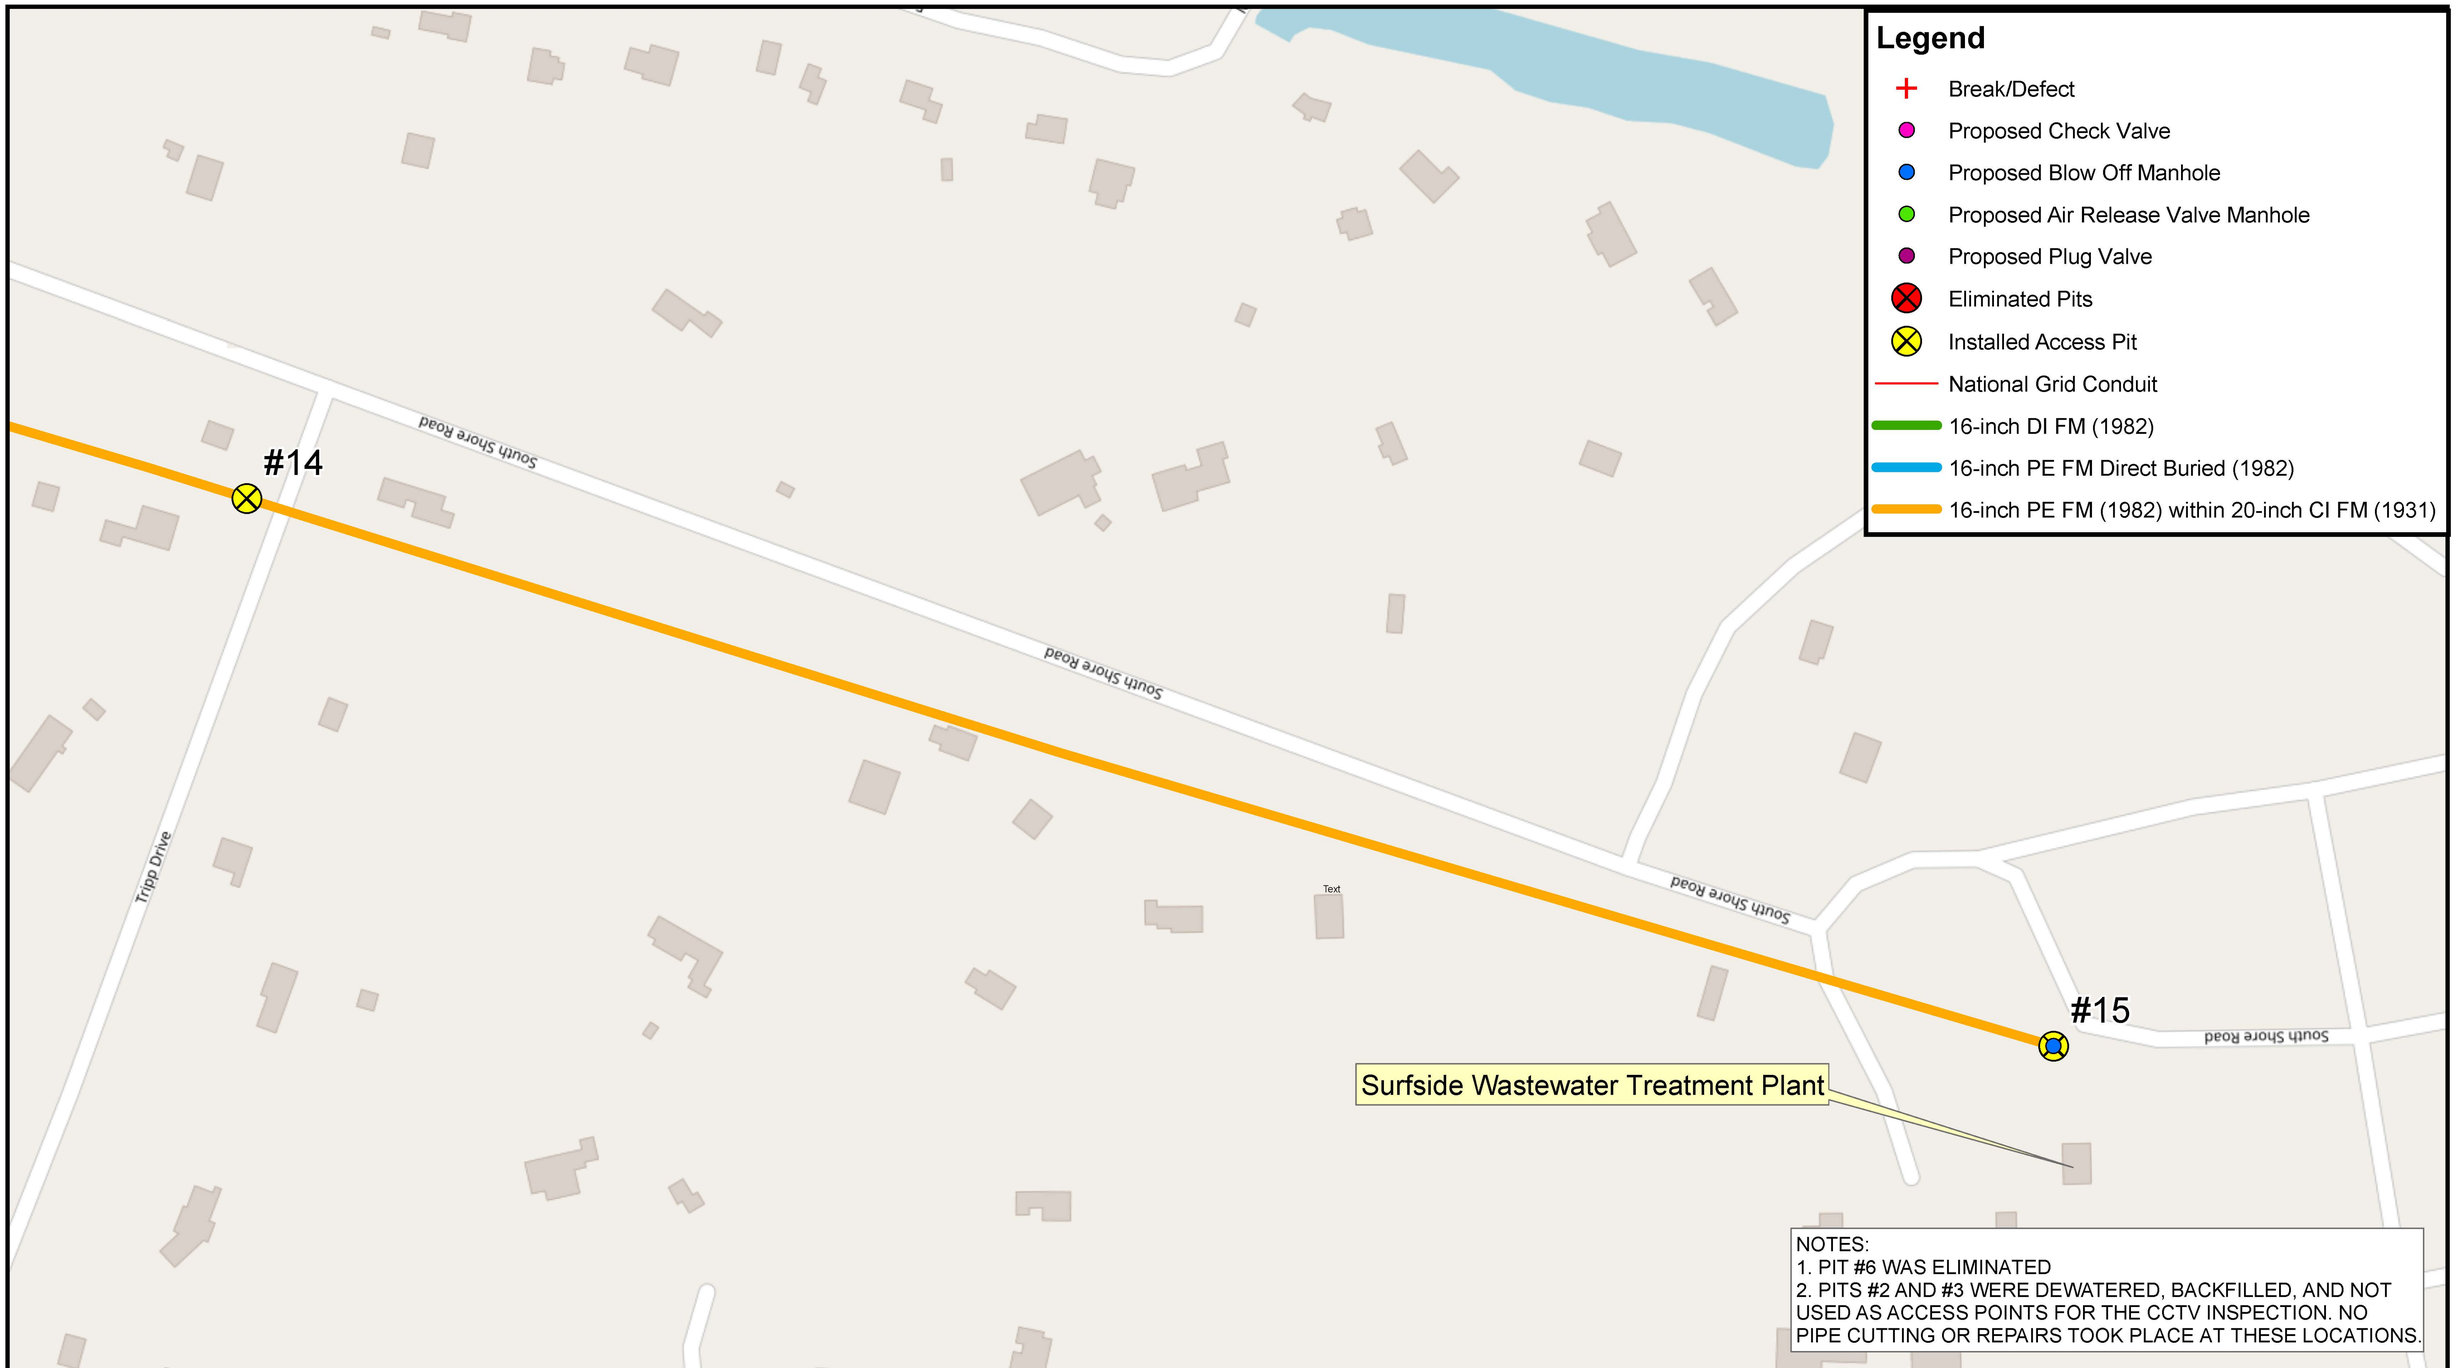

NOTES:
1. PIT #6 WAS ELIMINATED
2. PITS #2 AND #3 WERE DEWATERED, BACKFILLED, AND NOT USED AS ACCESS POINTS FOR THE CCTV INSPECTION. NO PIPE CUTTING OR REPAIRS TOOK PLACE AT THESE LOCATIONS.

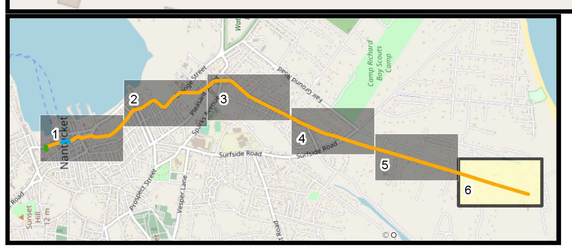

Environmental Partners GROUP
A partnership for engineering solutions.

1 inch = 78 feet

Installed Access Pits
Emergency Sewer Force Main Assessment
Town of Nantucket