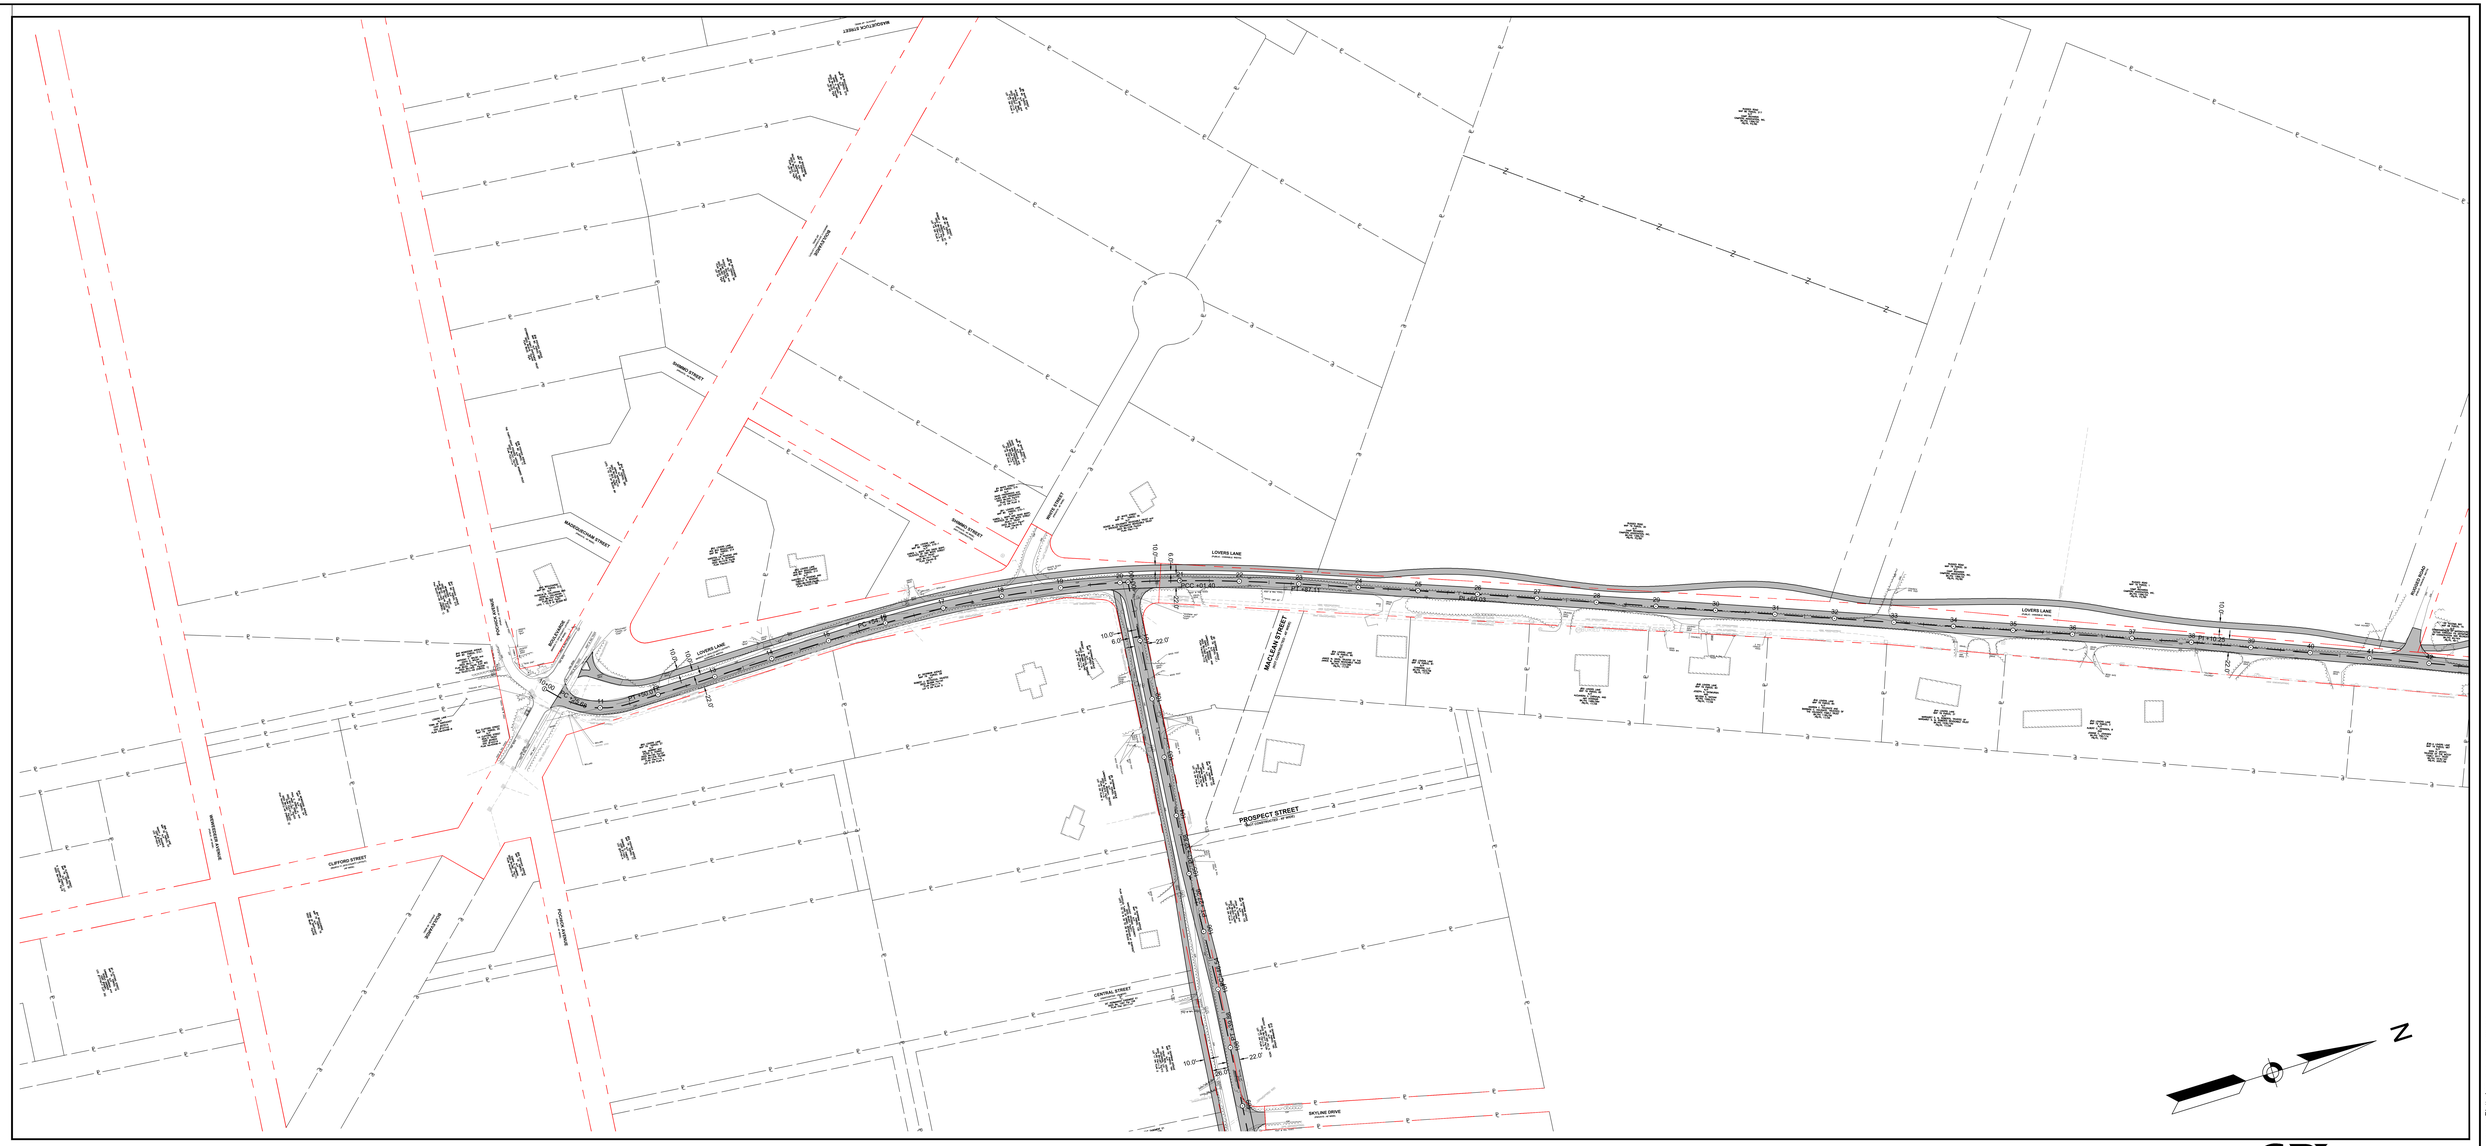

NANTUCKET
LOVERS LANE/ OKORWAW AVE/ MONOHANSETT ROAD

0 60 100 200 300
SCALE: 1" = 60'

DATE: OCTOBER 4, 2018

GPI Greenman-Pedersen, Inc.
Engineering & Construction Services
181 Ballardvale Street, Suite 202, Wilmington, MA 01887
Tel: (978) 570-2999 Fax: (978) 658-3044
http://www.gpinet.com

119.01_XR01 ALT 3-ROLL PLAN.DWG Plotted on 3-Oct-18 4:20 PM

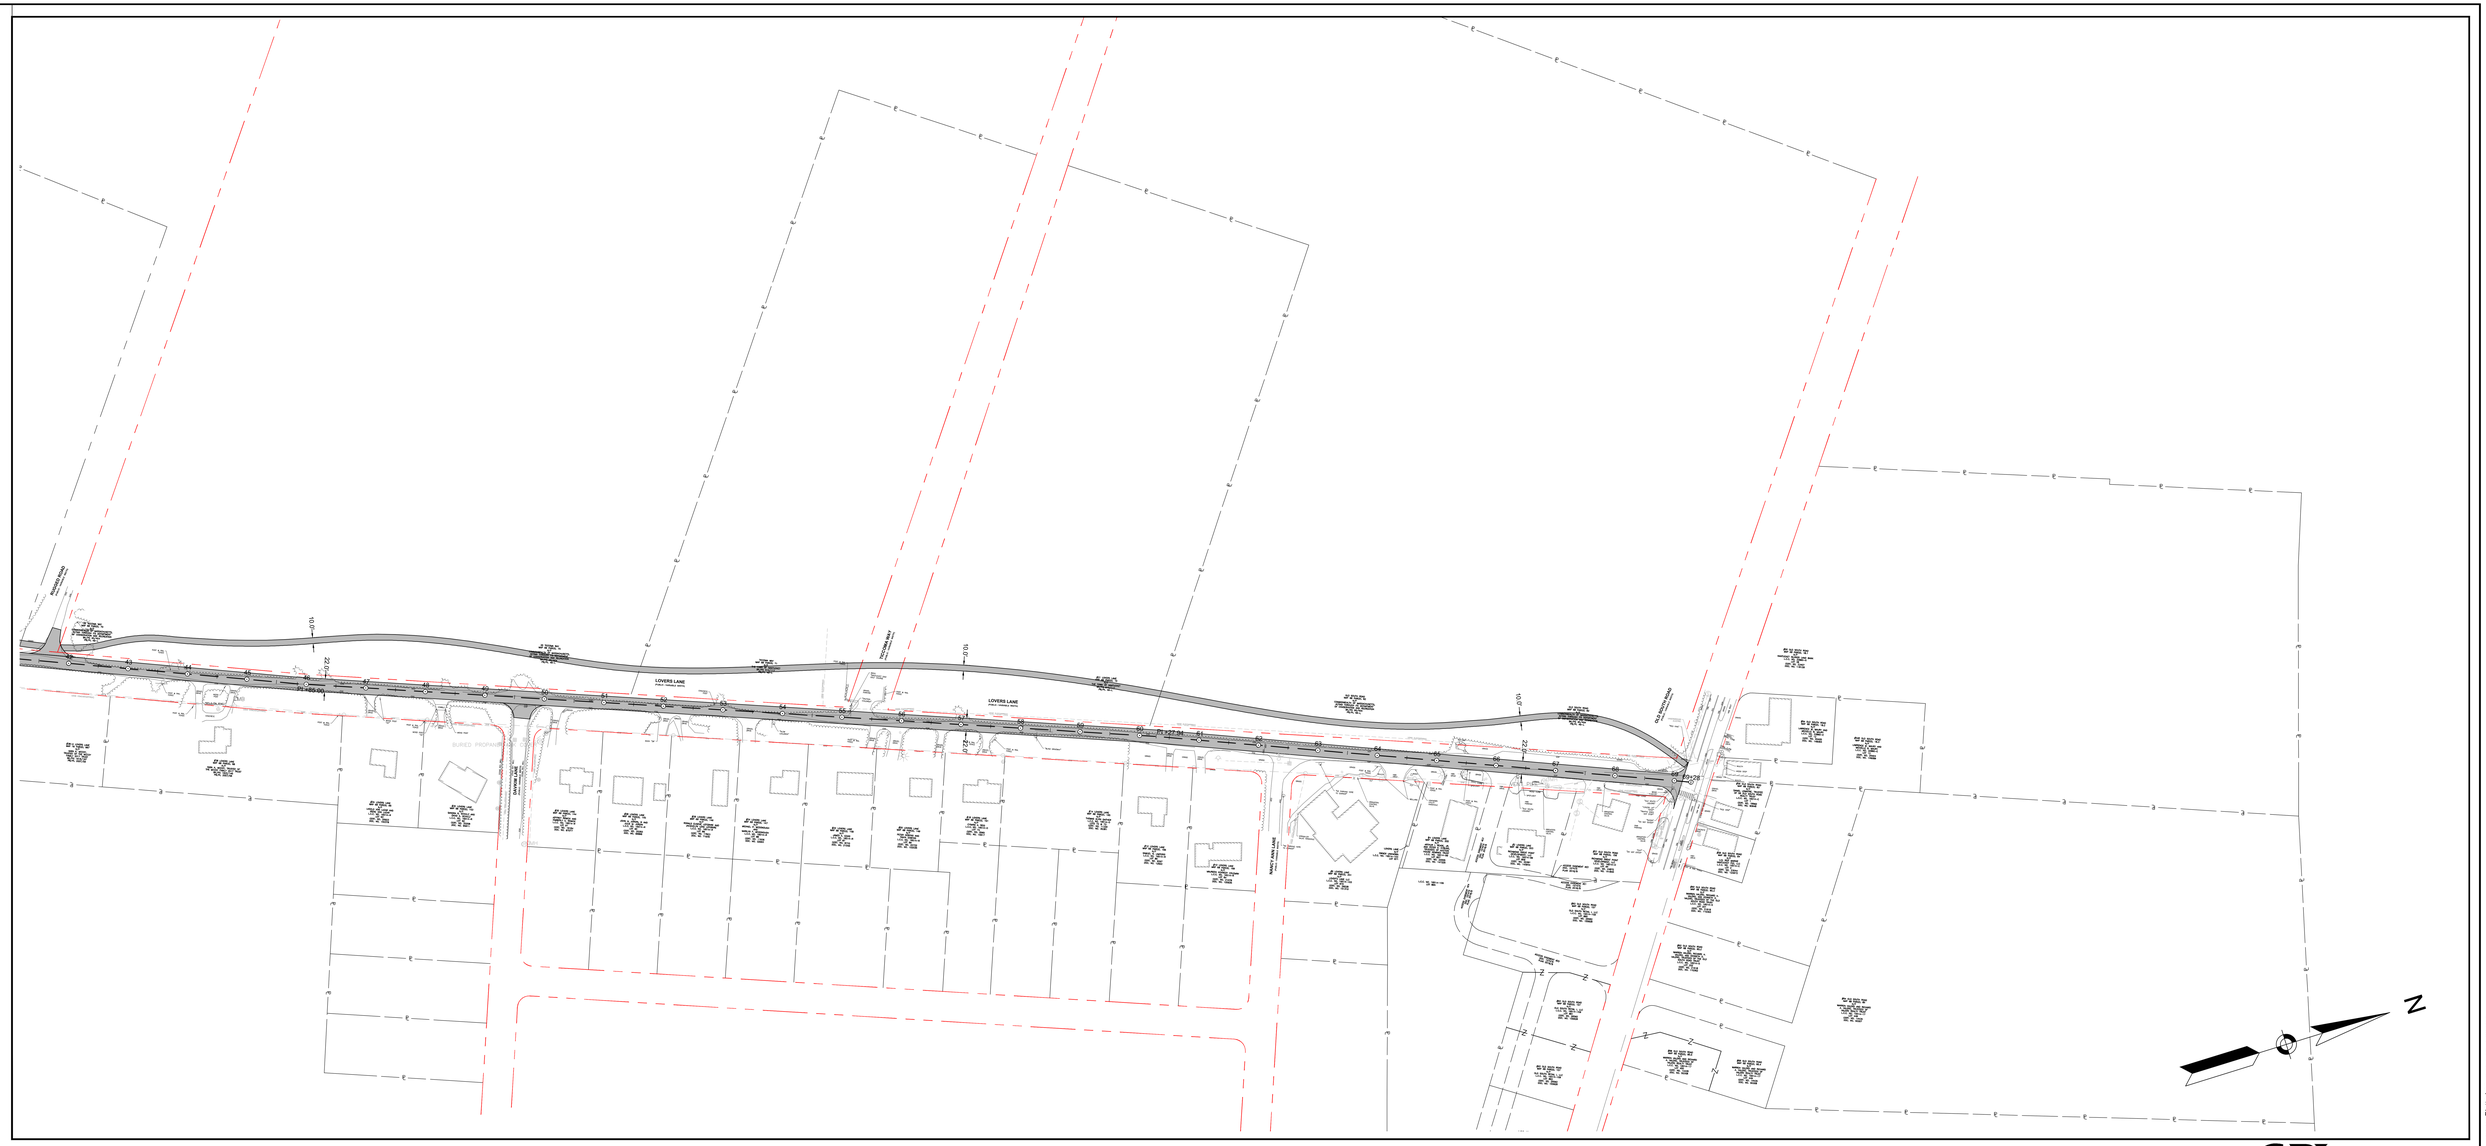

NANTUCKET
LOVERS LANE/ OKORWAW AVE/ MONOHANSETT ROAD

0 60 100 200 300
SCALE: 1" = 60'

DATE: OCTOBER 4, 2018

GPI Greenman-Pedersen, Inc.
Engineering & Construction Services
181 Ballardvale Street, Suite 202, Wilmington, MA 01887
Tel: (978) 570-2999 Fax: (978) 658-3044
http://www.gpinet.com

119.01_XR01 ALT 3-ROLL PLAN.DWG Plotted on 3-Oct-18 4:20 PM

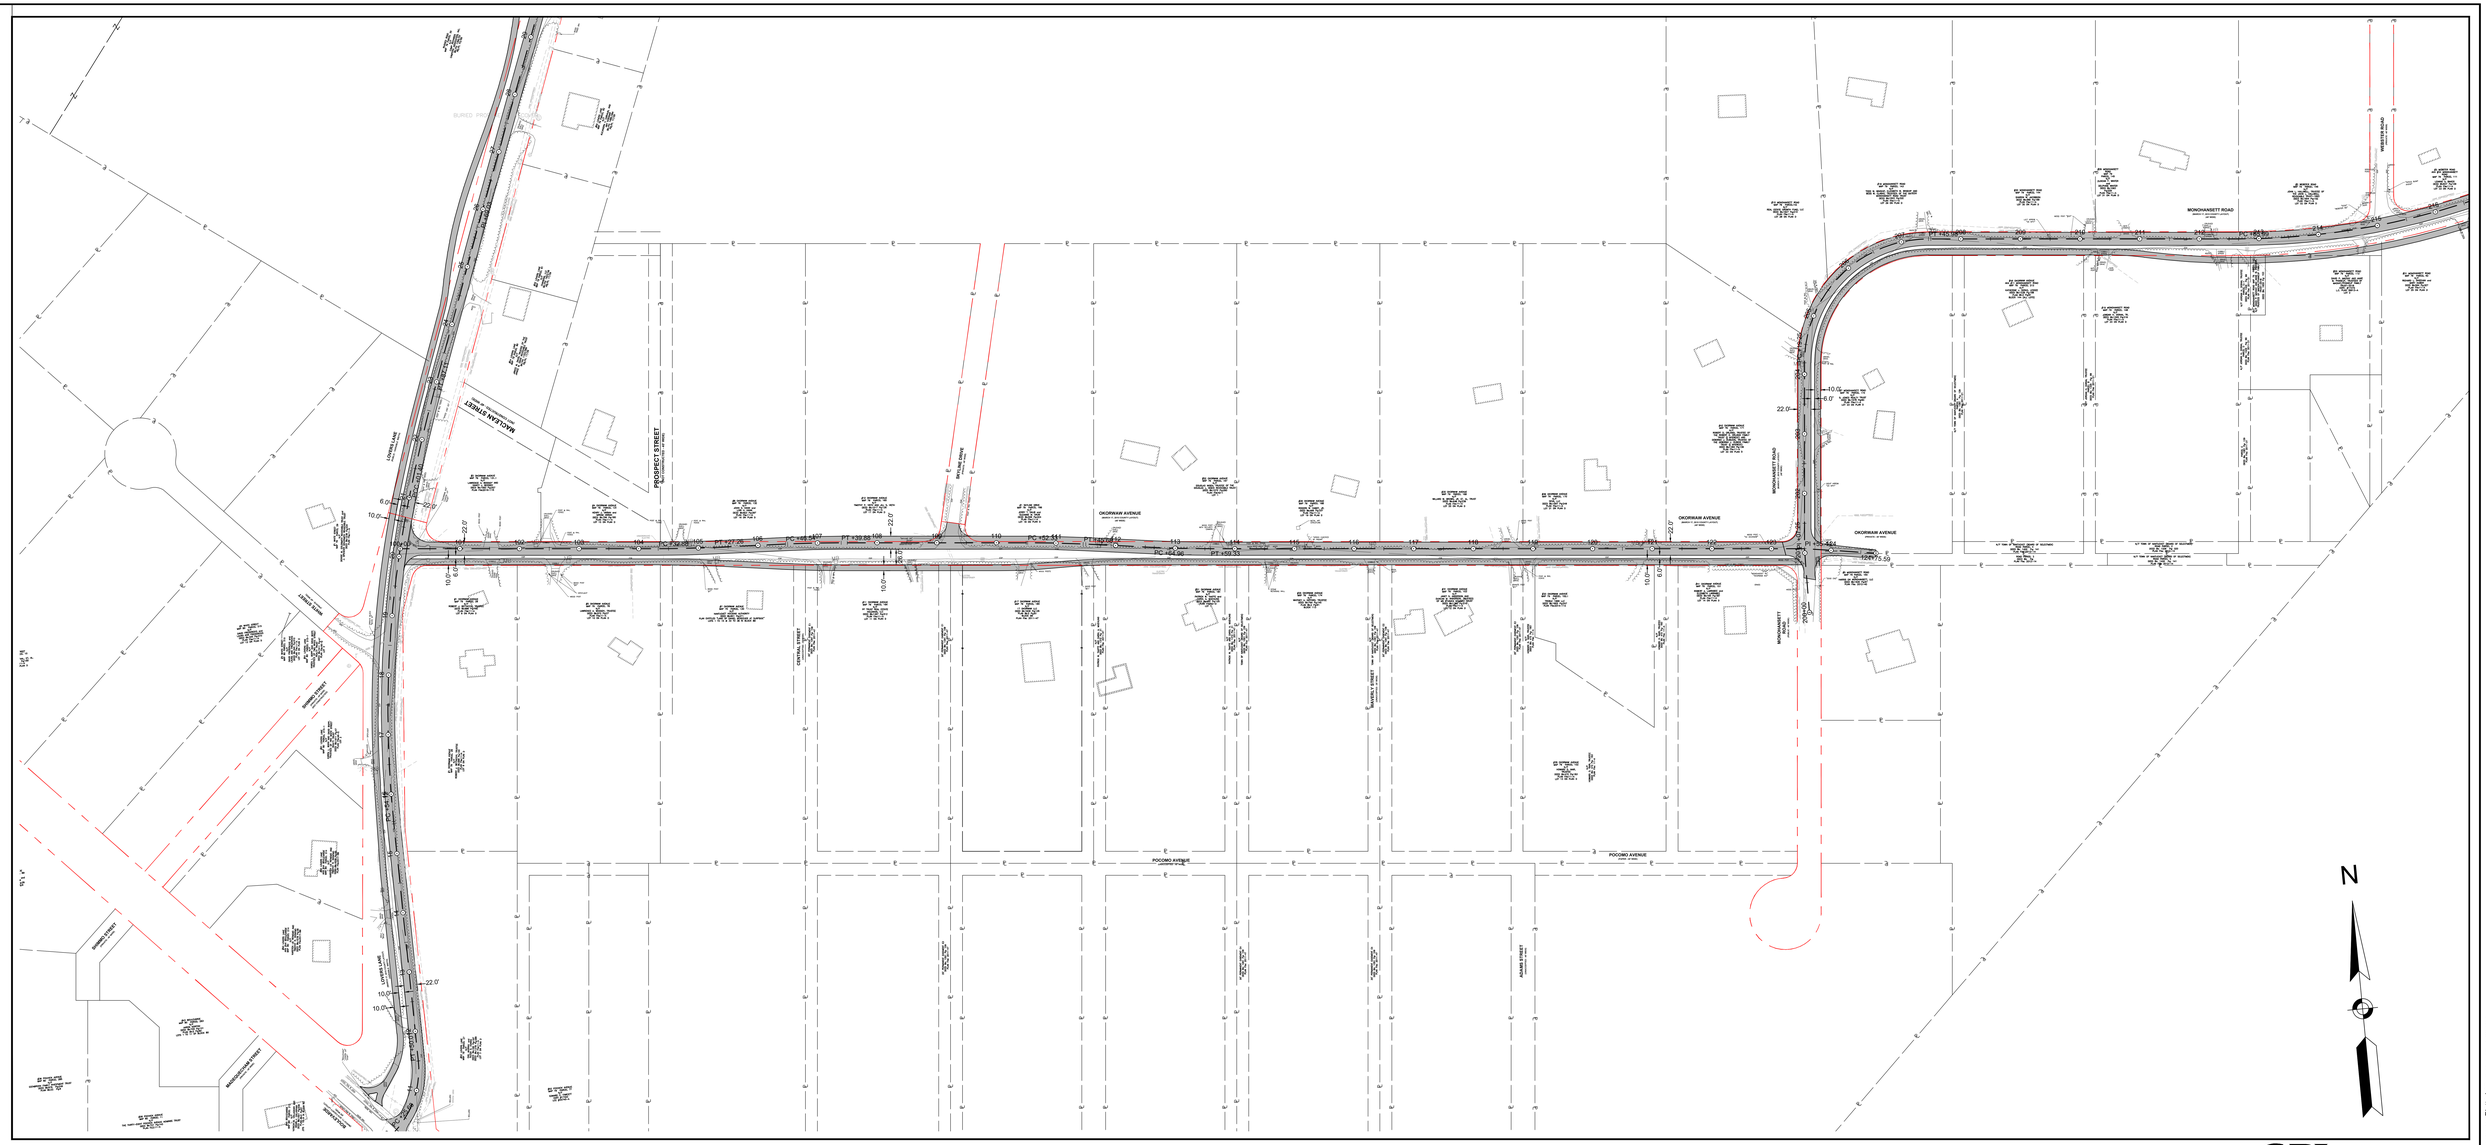

NANTUCKET
LOVERS LANE/ OKORWAW AVE/ MONOHANSETT ROAD

0 60 100 200 300
SCALE: 1" = 60'

DATE: OCTOBER 4, 2018

GPI Greenman-Pedersen, Inc.
Engineering & Construction Services
181 Ballardvale Street, Suite 202, Wilmington, MA 01887
Tel: (978) 570-2999 Fax: (978) 658-3044
http://www.gpinet.com

119.01_XR01 ALT 3-ROLL PLAN.DWG Plotted on 3-Oct-18 4:20 PM

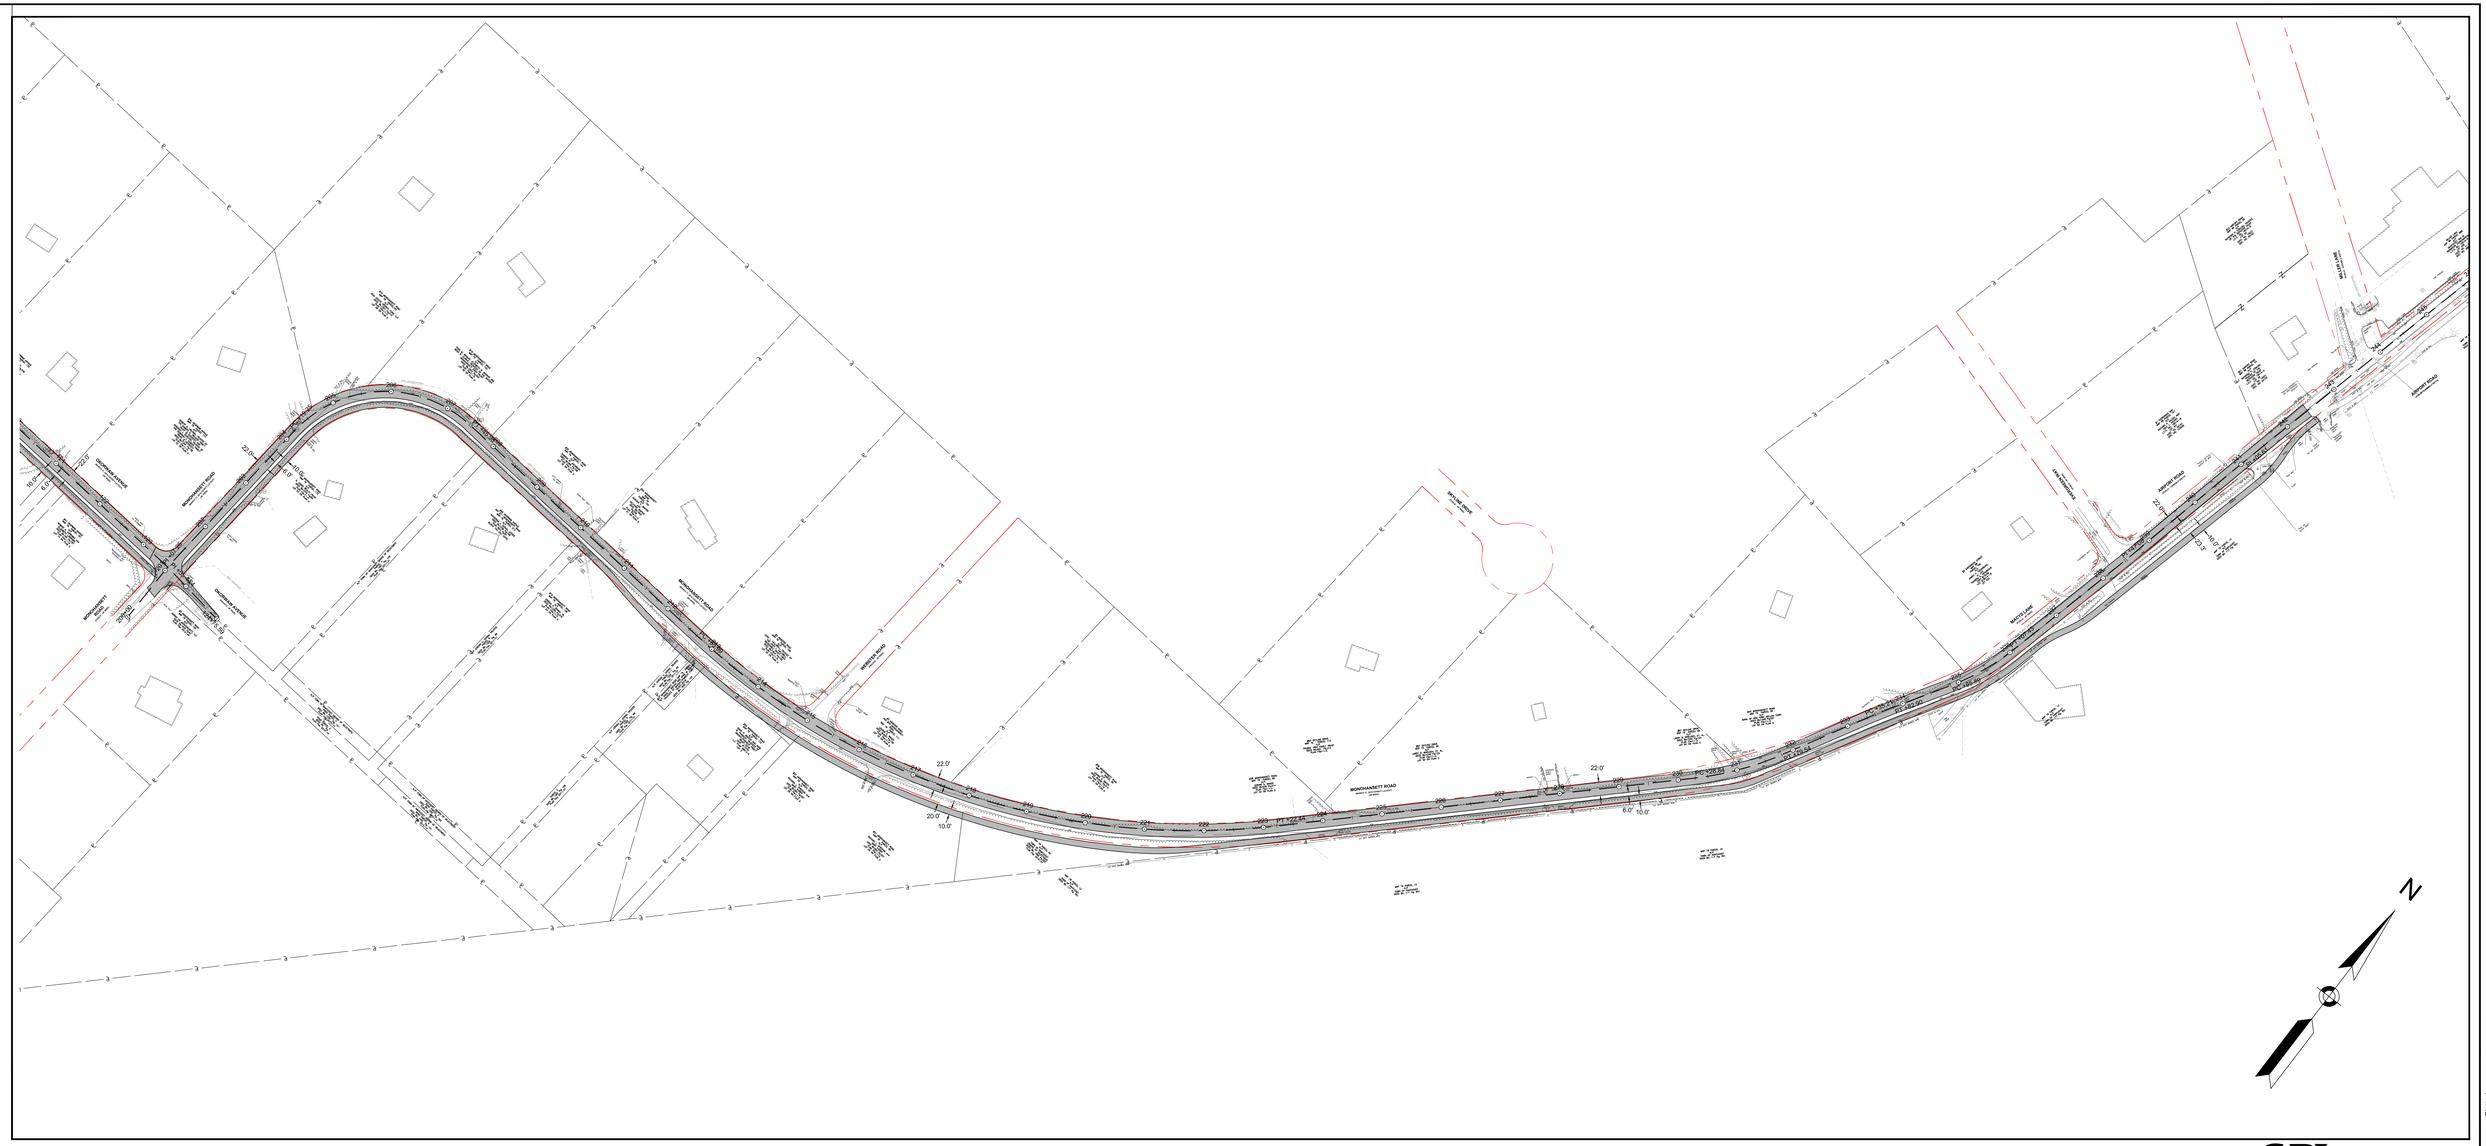

NANTUCKET
LOVERS LANE/ OKORWAW AVE/ MONOHANSETT ROAD

0 60 100 200 300
SCALE: 1" = 60'

DATE: OCTOBER 4, 2018

GPI Greenman-Pedersen, Inc.
Engineering & Construction Services
181 Ballardvale Street, Suite 202, Wilmington, MA 01887
Tel: (978) 570-2999 Fax: (978) 658-3044
http://www.gpinet.com

119.01_XR01 ALT 3-ROLL PLAN.DWG Plotted on 3-Oct-18 4:21 PM