RAISED INTERSECTION

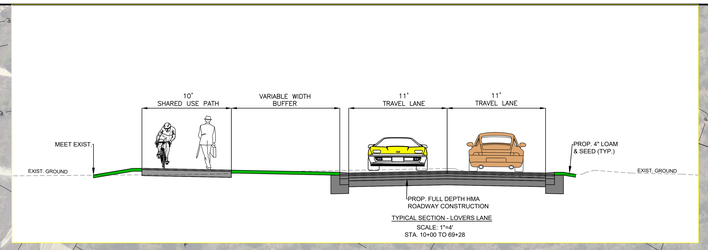

TYPICAL SECTION - LOVERS LANE
SCALE: 1"=4'
STA. 10+00 TO 69+28

N

BOULEVARDE

WHITE STREET

PROP. RAISED INTERSECTION

LOVERS LANE

RUGGED ROAD

PROP. RAISED INTERSECTION

DRAINAGE TREATMENT AREA

OKORWAW AVENUE

DRAINAGE TREATMENT AREA

SKYLINE DRIVE

DRAINAGE TREATMENT AREA

LOVERS LANE/ OKORWAW AVENUE/ MONOHANSETT ROAD
NANTUCKET, MA

0 60 100 200 300
SCALE: 1" = 60'

GPI Greenman-Pedersen, Inc.
Engineering & Construction Services
181 Ballardvale Street, Suite 202, Wilmington, MA 01887
Tel: (978) 570-2999 Fax: (978) 658-3044
http://www.gpinet.com

RAISED INTERSECTION

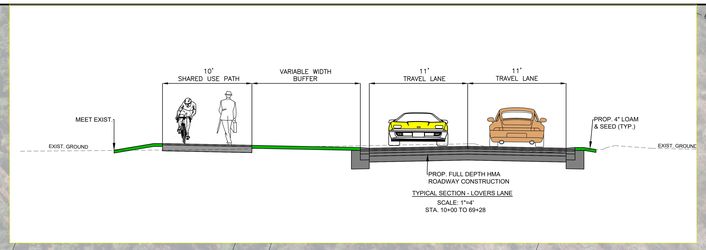

TYPICAL SECTION - LOVERS LANE
SCALE: 1"=4'
STA. 10+00 TO 69+28

N

RUGGED ROAD

TICCOMA WAY

LOVERS LANE

DAVKIM LANE

NANCY ANN LANE

OLD SOUTH ROAD

PROP. RAISED INTERSECTION

PROP. RAISED INTERSECTION

69+28.0

LOVERS LANE/ OKORWAW AVENUE/ MONOHANSETT ROAD
NANTUCKET, MA

0 60 100 200 300
SCALE: 1" = 60'

GPI Greenman-Pedersen, Inc.
Engineering & Construction Services
181 Ballardvale Street, Suite 202, Wilmington, MA 01887
Tel: (978) 570-2999 Fax: (978) 658-3044
http://www.gpinet.com

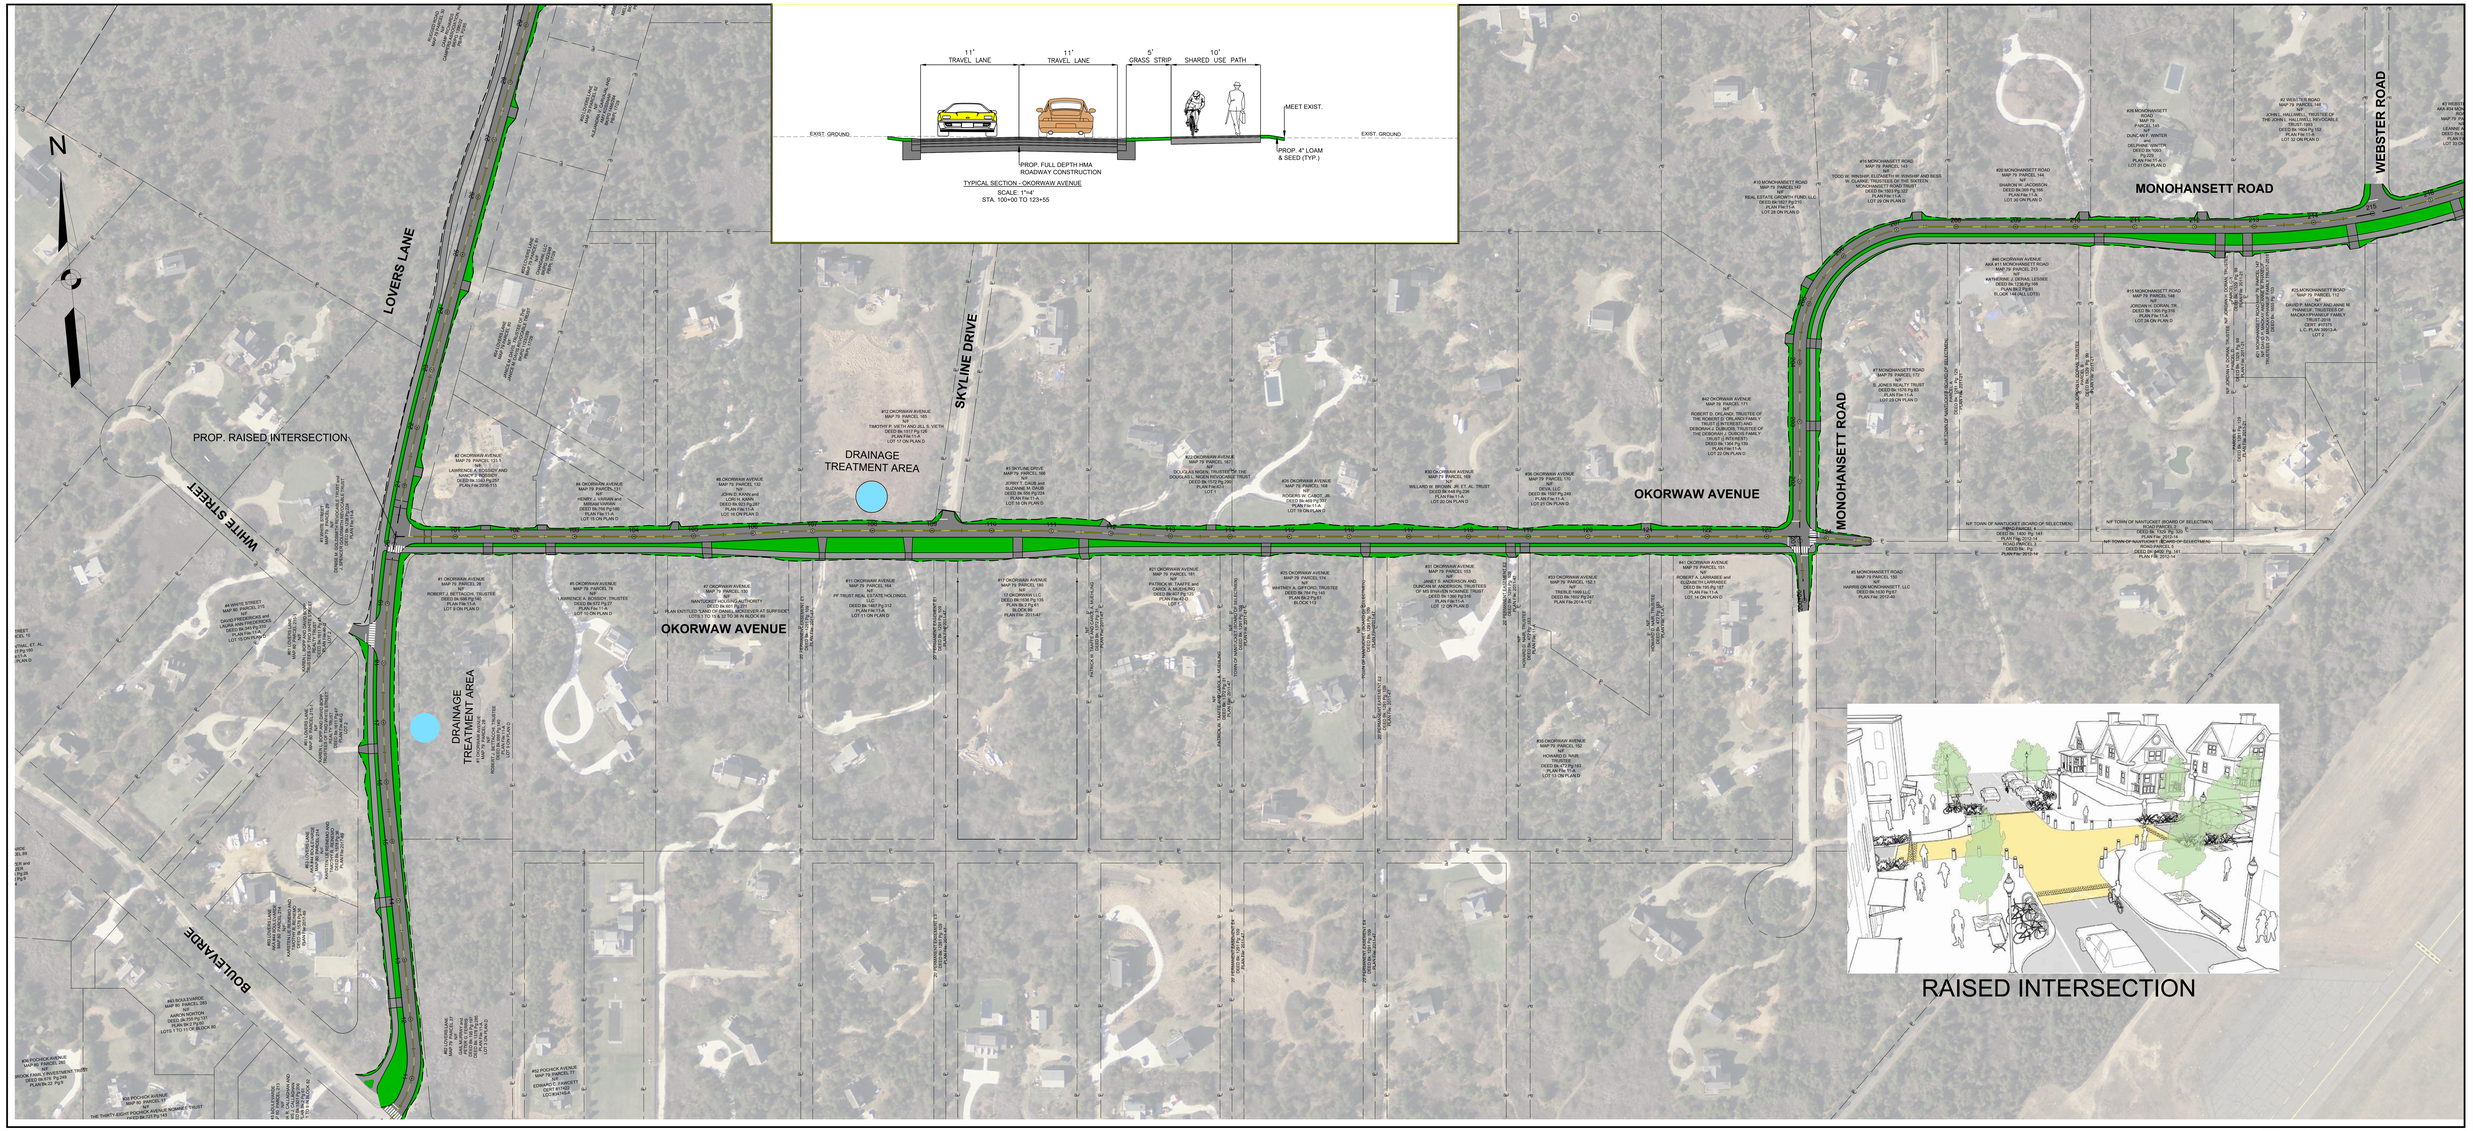

LOVERS LANE/ OKORWAW AVENUE/ MONOHANSETT ROAD
NANTUCKET, MA

SCALE: 1" = 60'

GPI Greenman-Pedersen, Inc.
Engineering & Construction Services
181 Ballardvale Street, Suite 202, Wilmington, MA 01887
Tel: (978) 570-2999 Fax: (978) 658-3044
http://www.gpinet.com

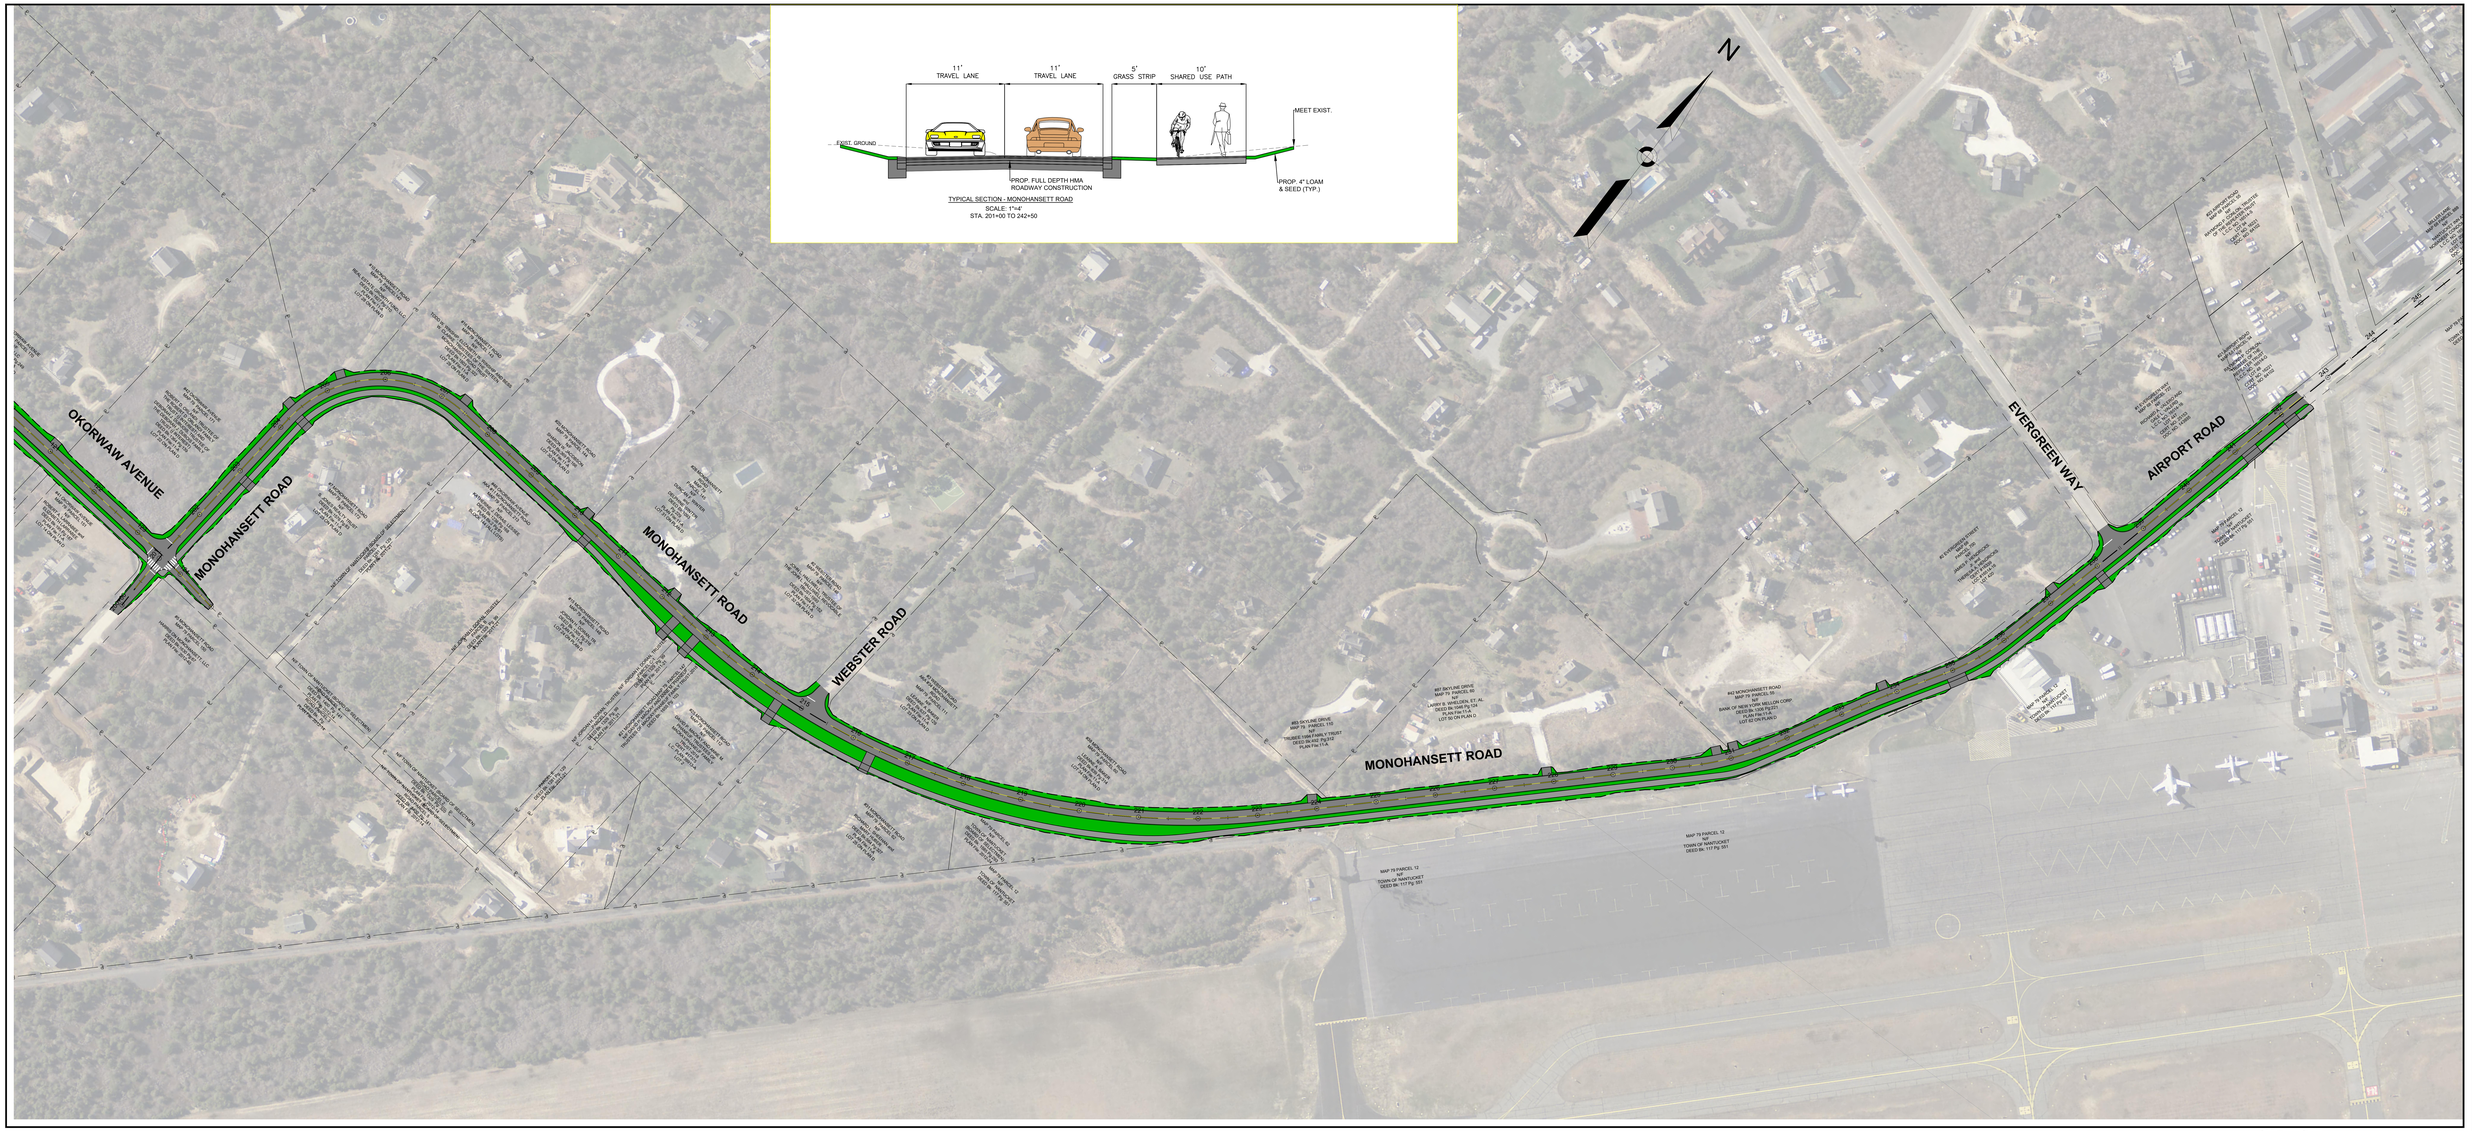

LOVERS LANE/ OKORWAW AVENUE/ MONOHANSETT ROAD
NANTUCKET, MA

0 60 100 200 300
SCALE: 1" = 60'

GPI Greenman-Pedersen, Inc.
Engineering & Construction Services
181 Ballardvale Street, Suite 202, Wilmington, MA 01887
Tel: (978) 570-2999 Fax: (978) 658-3044
http://www.gpinet.com