Appendix D

Drawings of Typical Nantucket Architectural Details

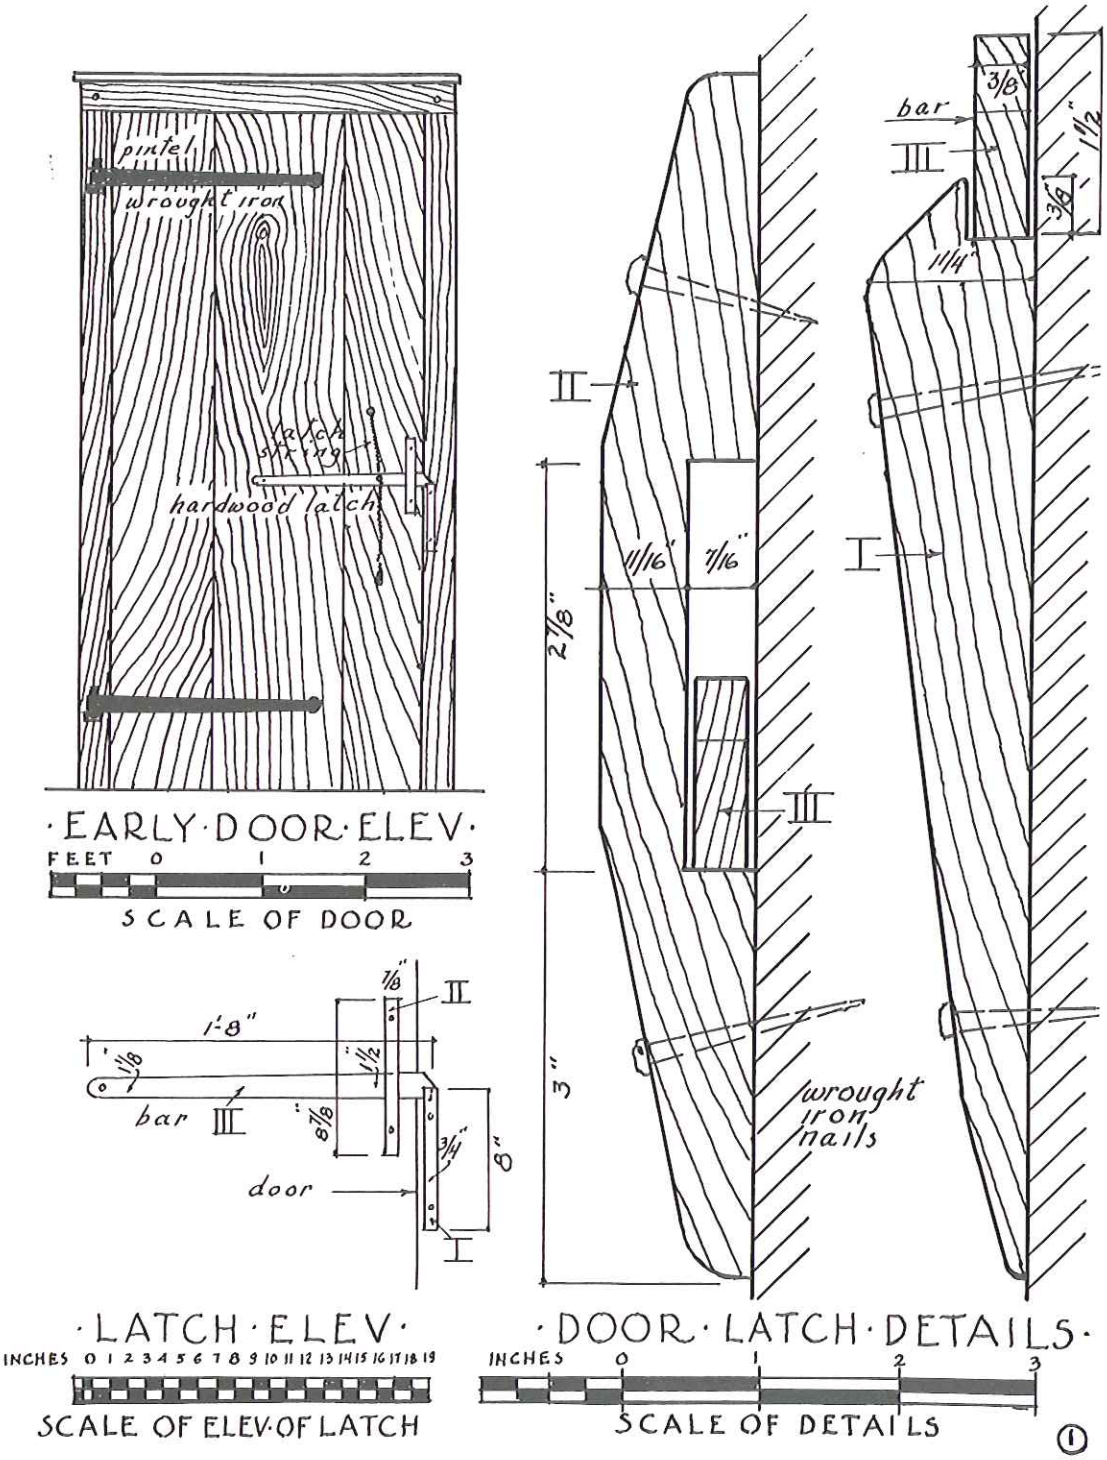

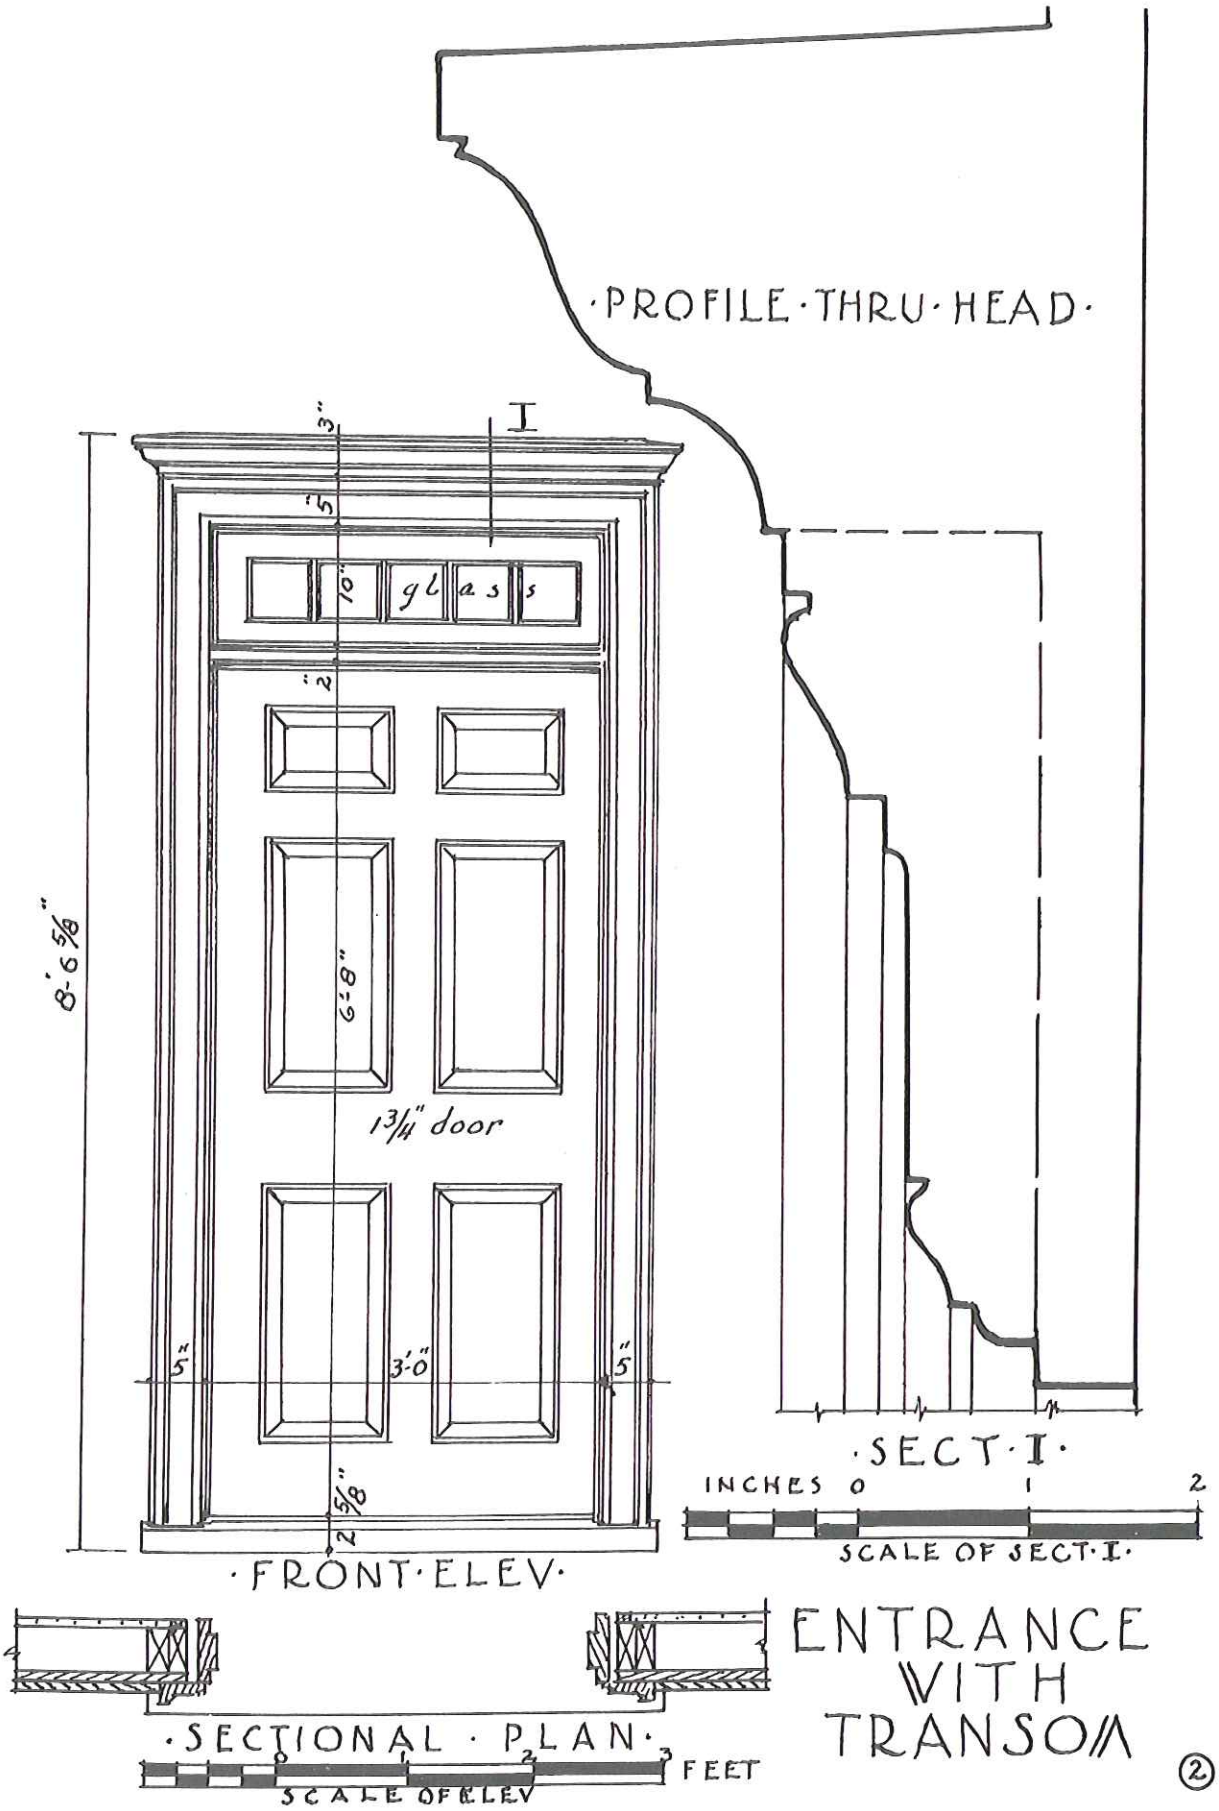
·PROFILE·THRU·HEAD·
I
3"
5"
10"
glass
2"
8'-6 5/8"
6'-8"
1 3/4" door
5"
3'-0"
5"
2 5/8"
·FRONT·ELEV·
·SECT·I·
INCHES 0 1 2
SCALE OF SECT·I·
·SECTIONAL · PLAN·
0 1 2 3 FEET
SCALE OF ELEV
ENTRANCE WITH TRANSOM
②

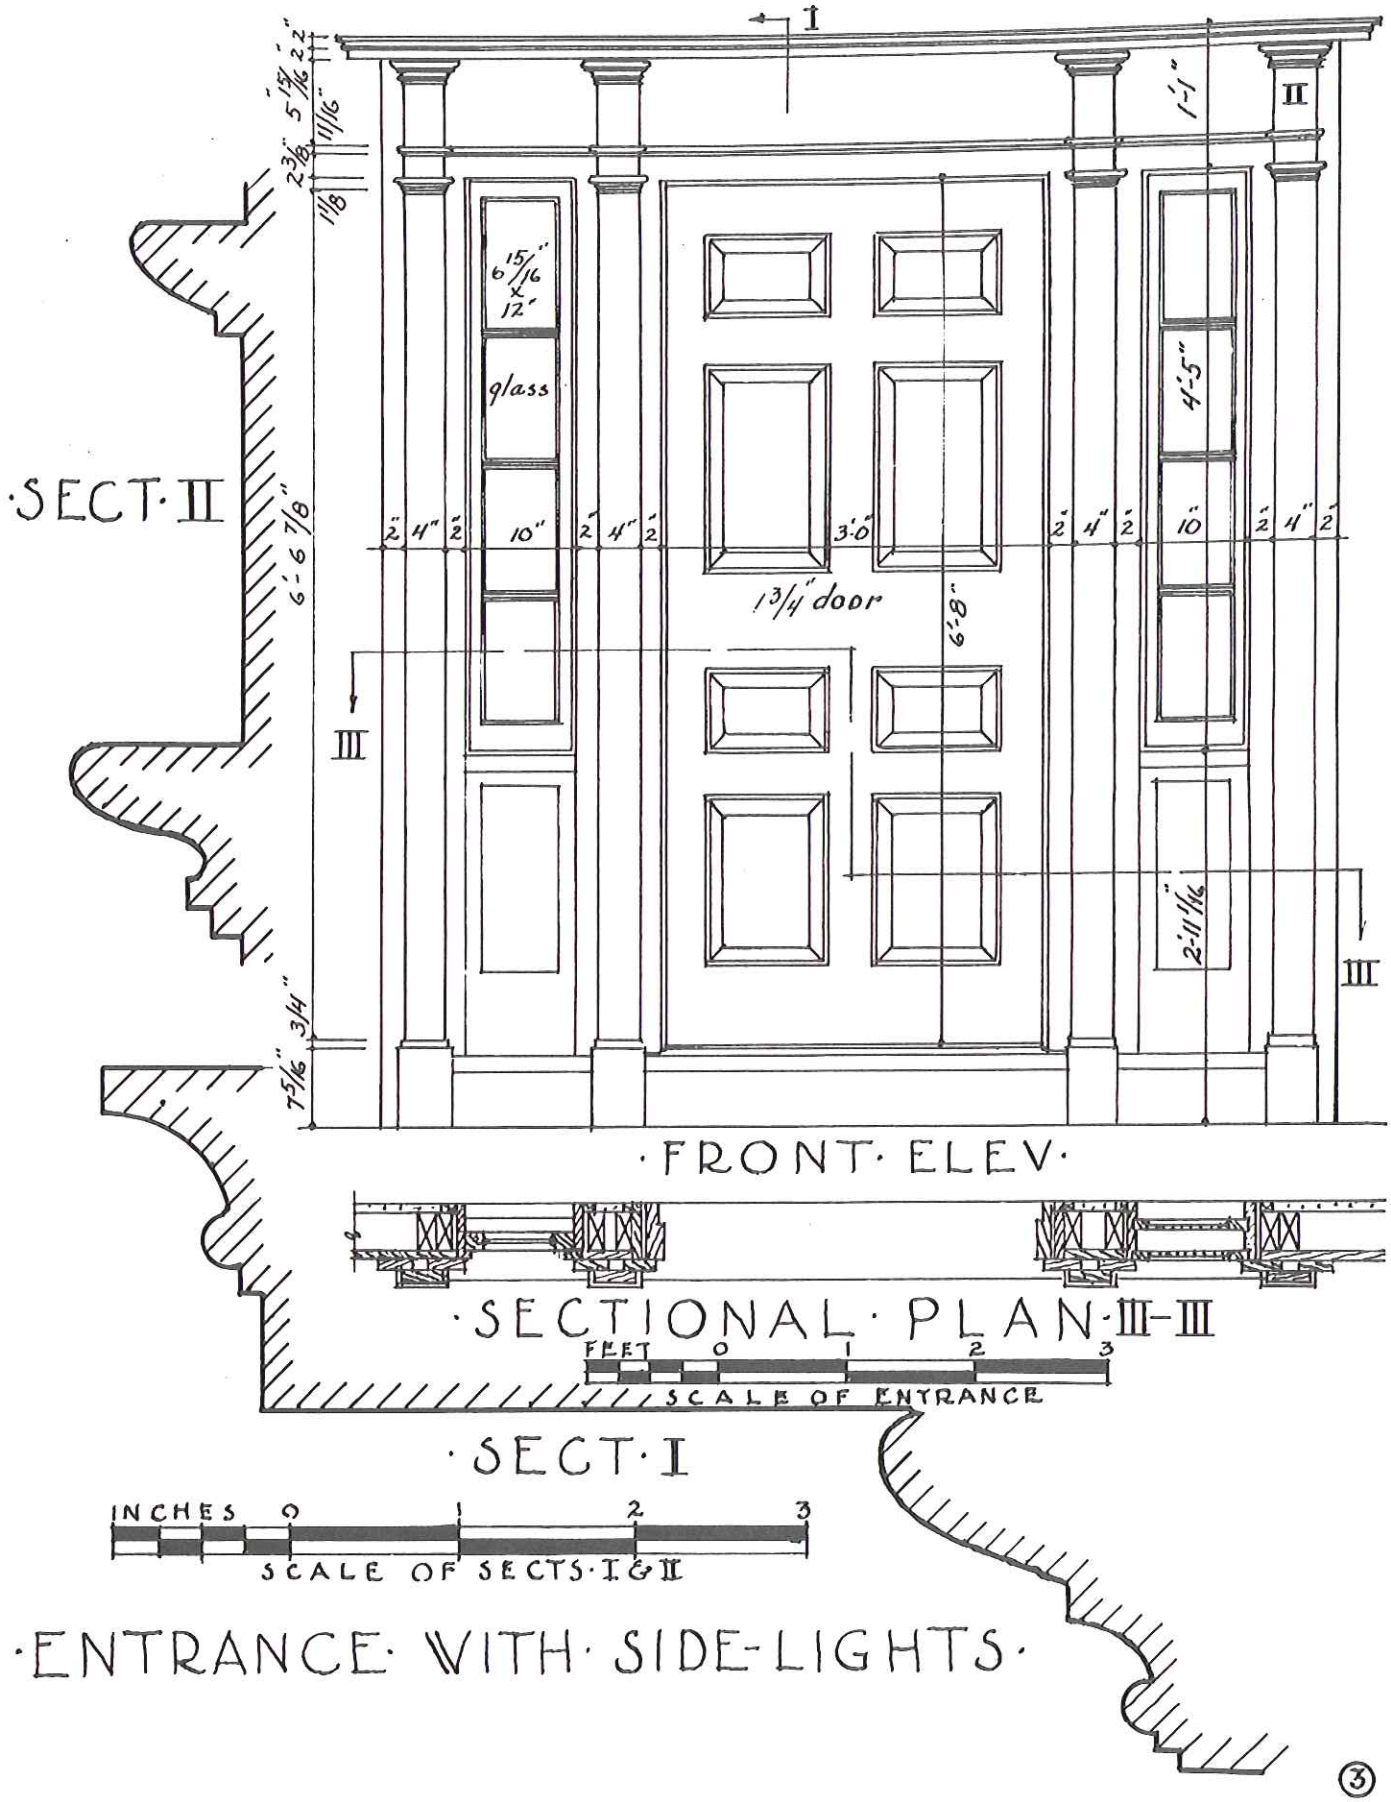

I
II
III
·SECT·II
·FRONT·ELEV·
·SECTIONAL·PLAN·III-III
FEET 0 1 2 3
SCALE OF ENTRANCE
·SECT·I
INCHES 0 1 2 3
SCALE OF SECTS·I & II
·ENTRANCE·WITH·SIDE-LIGHTS·
glass
1 3/4" door
6'-8"
6'-6 7/8"
4'-5"
2'-11 1/16"
1'-1"
3'-0"
10"
2" 4" 2"

③

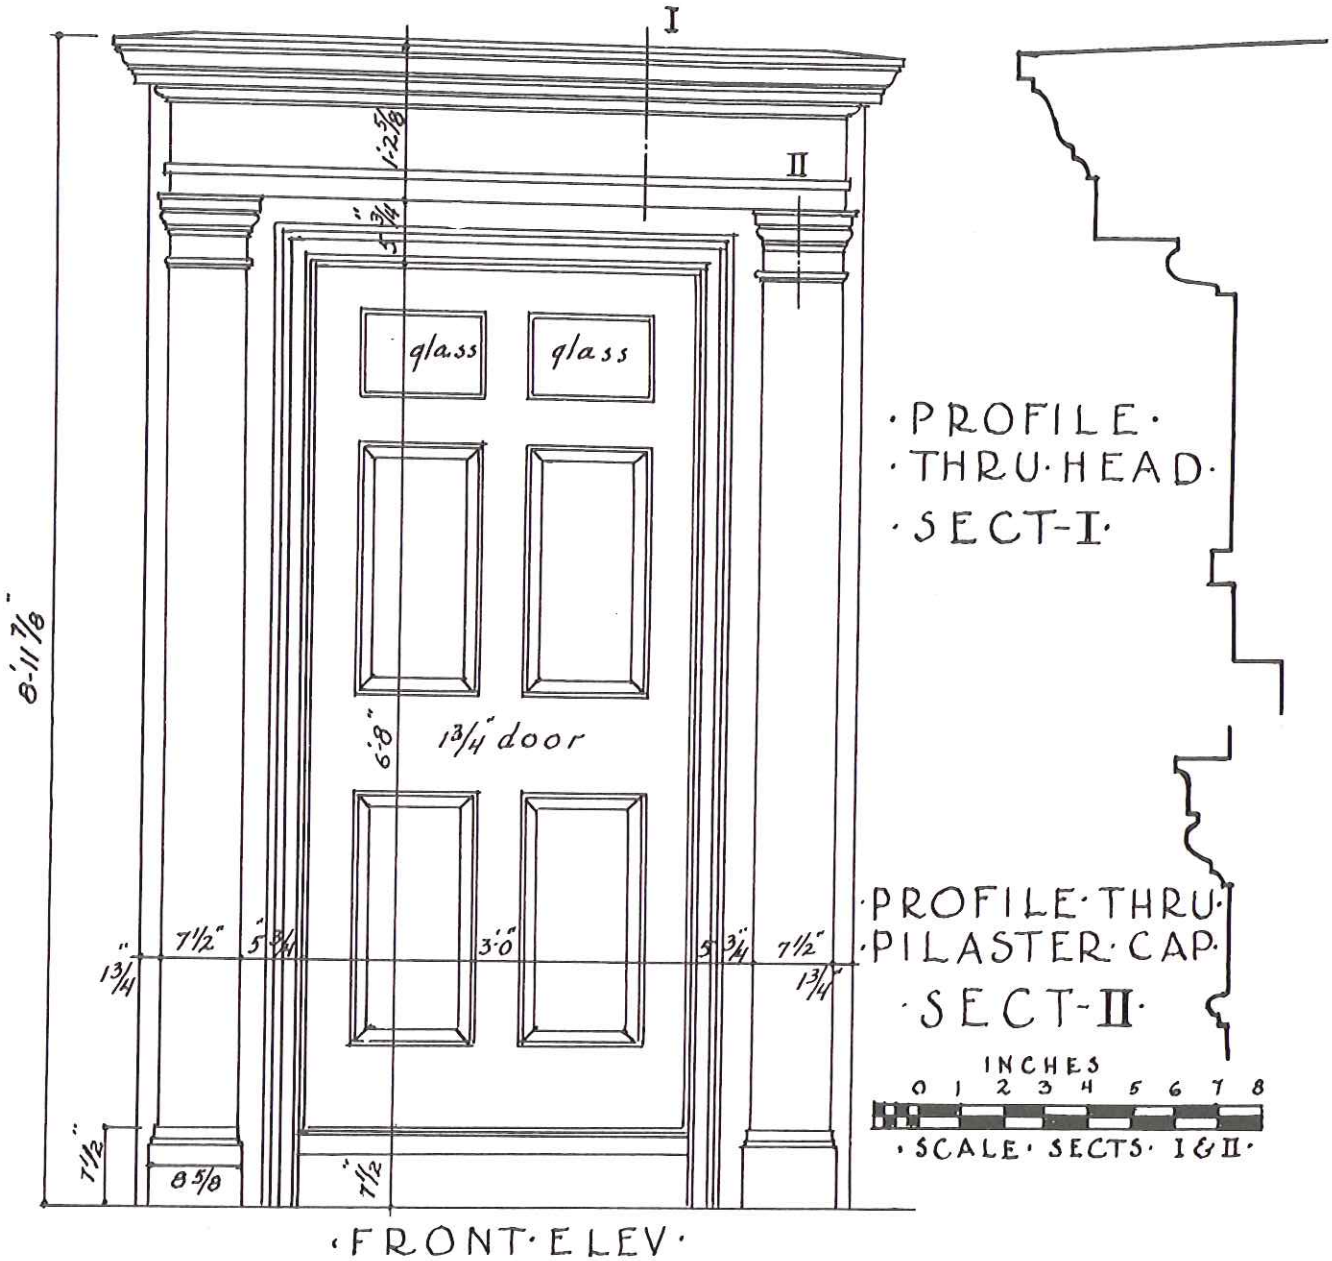

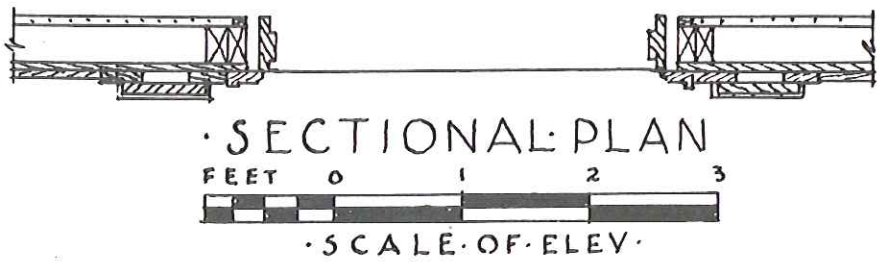

·GREEK·REVIVAL· ENTRANCE

④

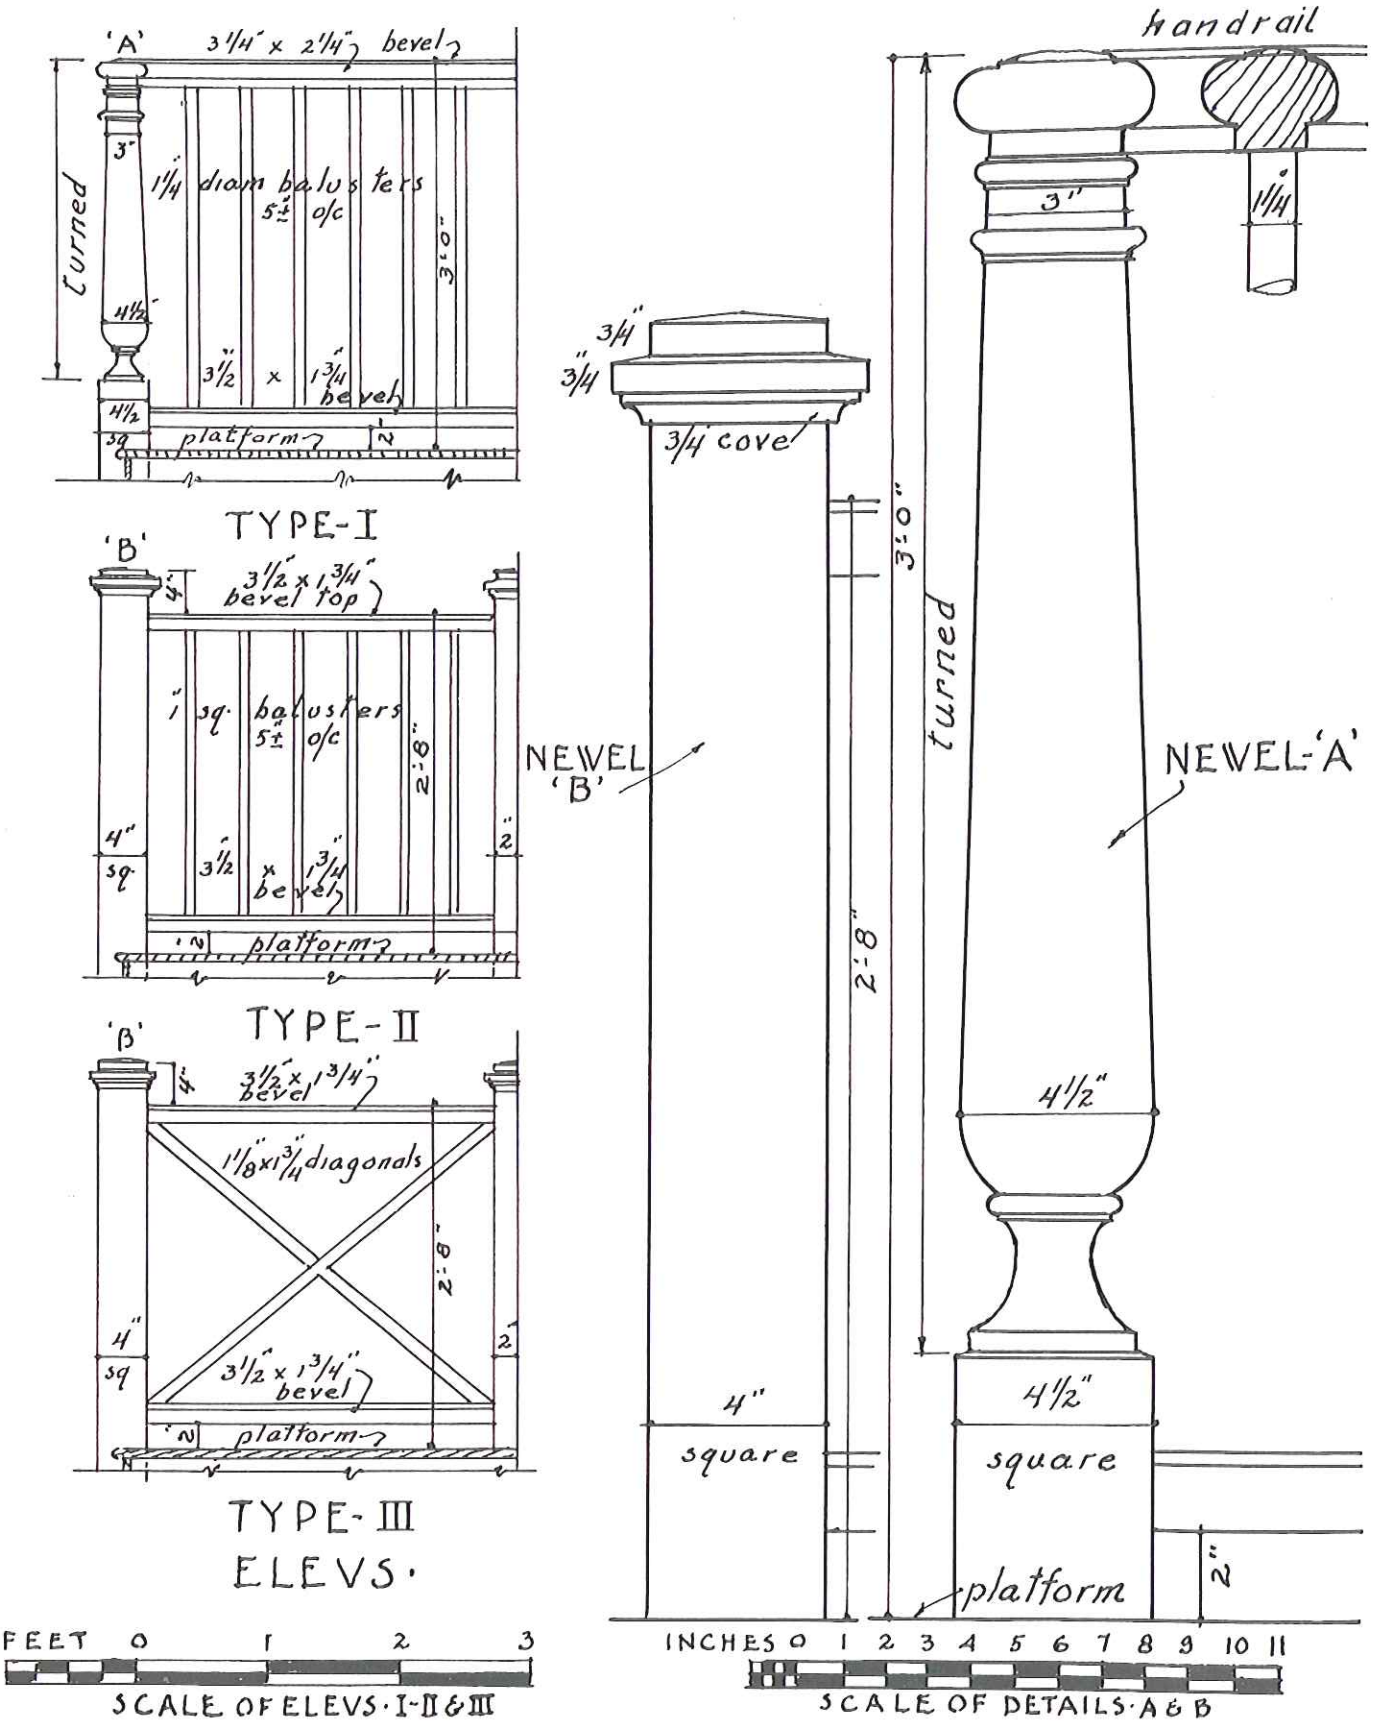

·STOOP·RAILINGS·

⑤

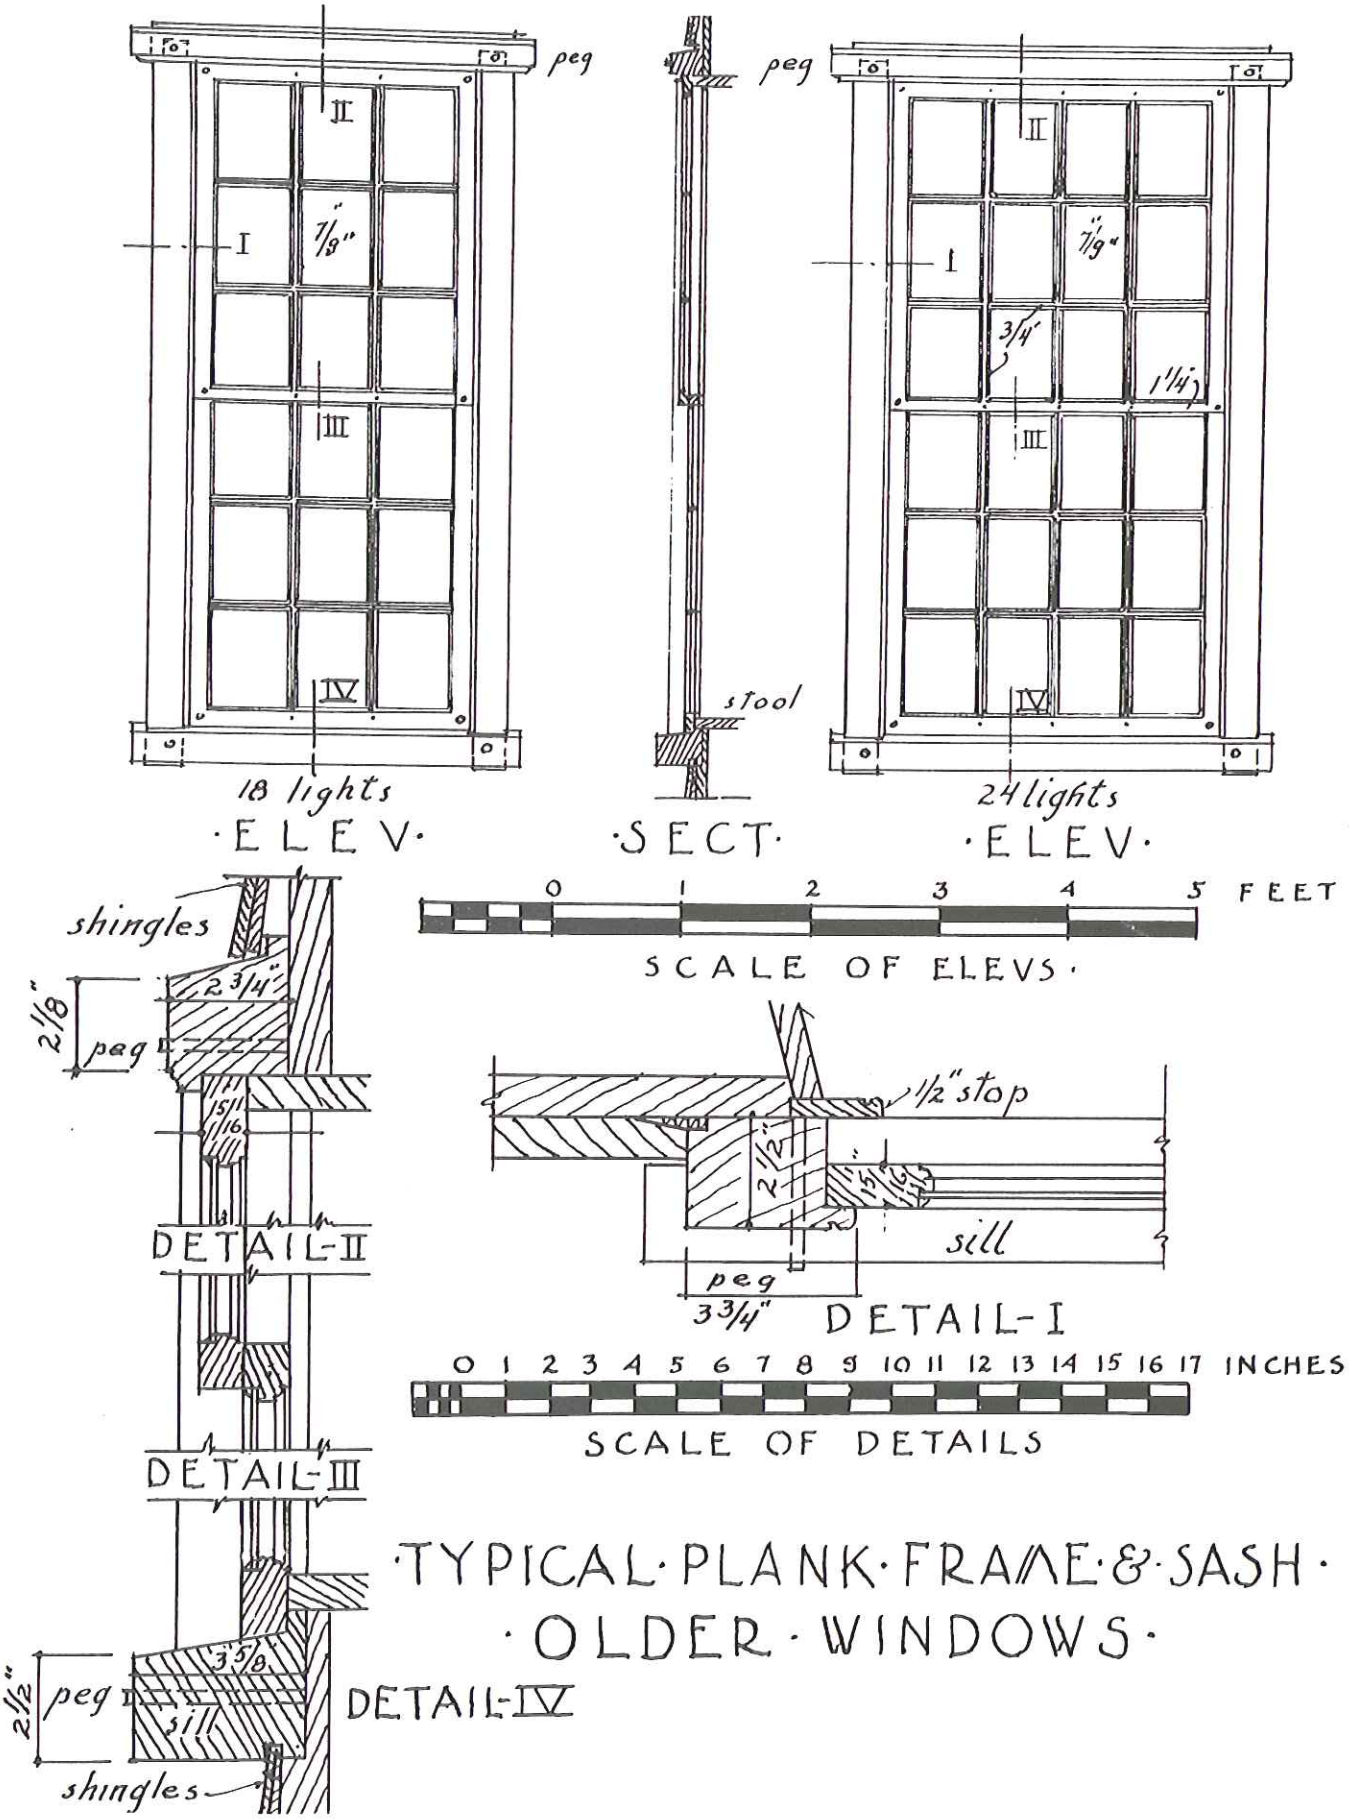

·TYPICAL·PLANK·FRAME·&·SASH·
·OLDER·WINDOWS·

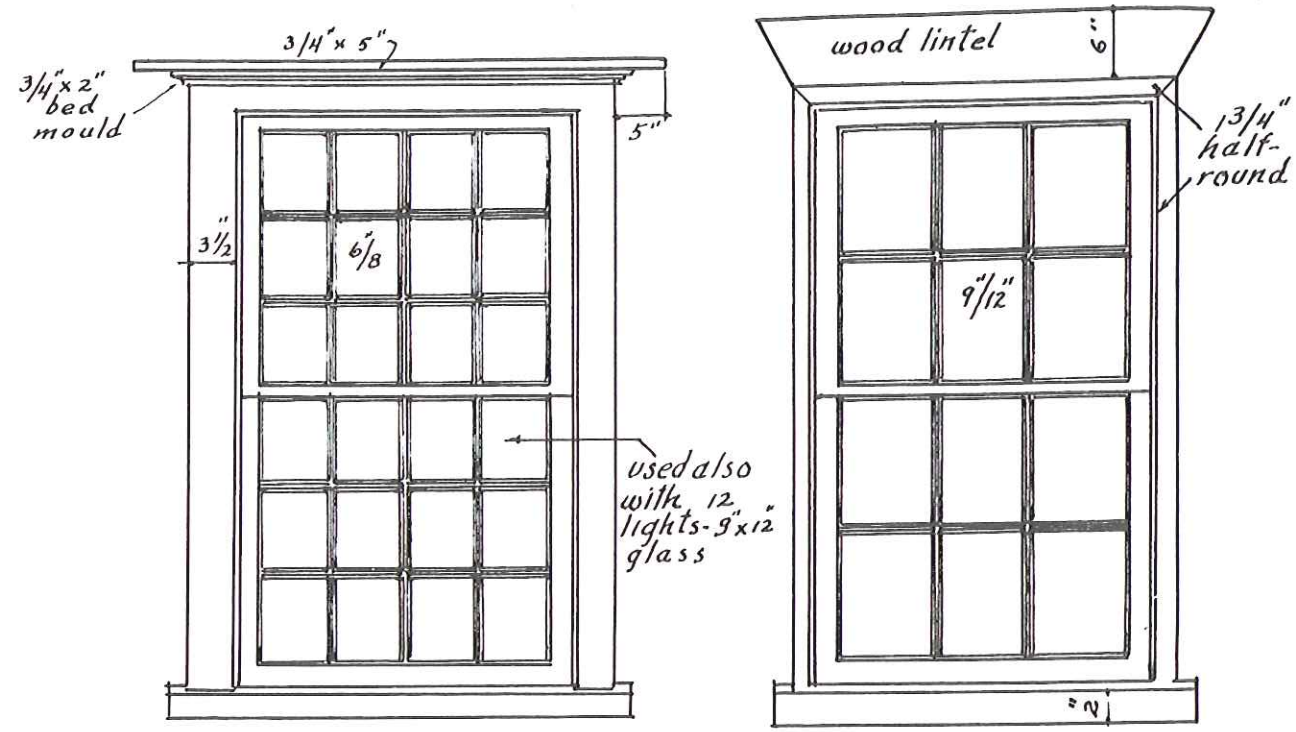

·SCALE·OF·WINDOWS·

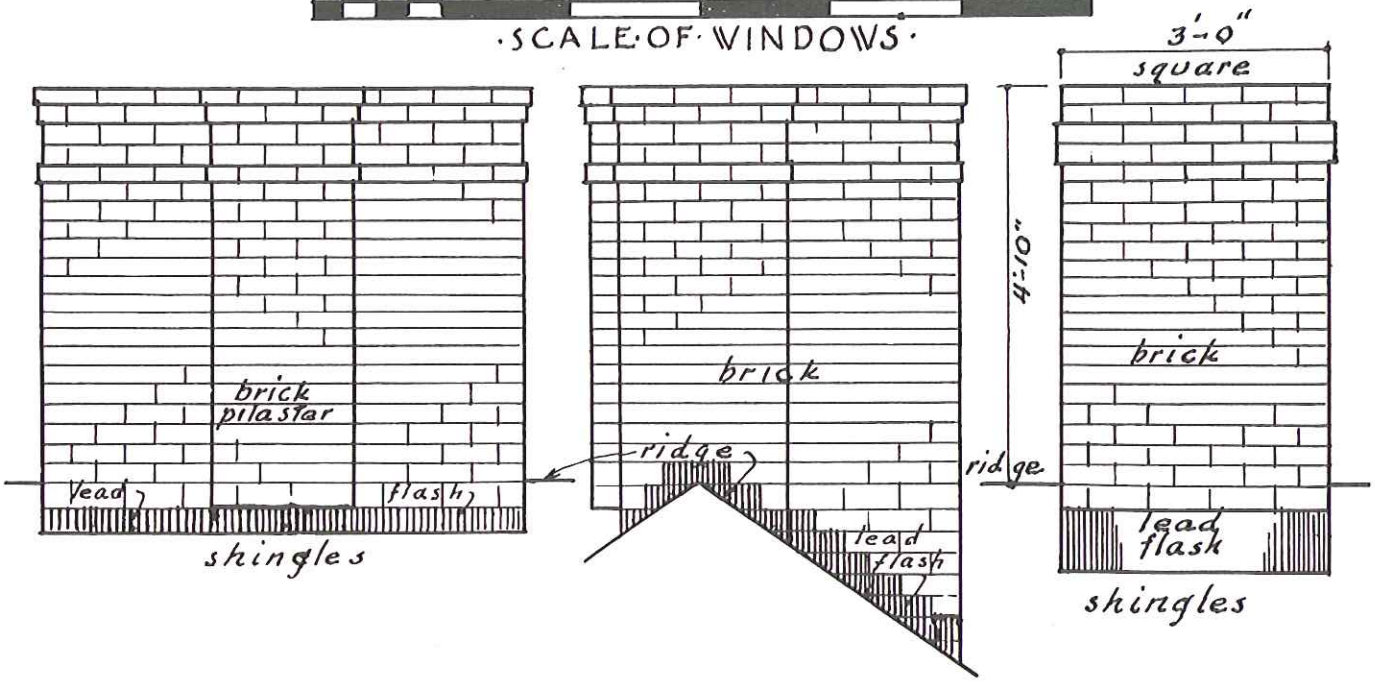

·FRONT·ELEV· ·SIDE·ELEV· ·ELEV·

·OLD CHIMNEY· ·TYPICAL· ·CHIMNEY·

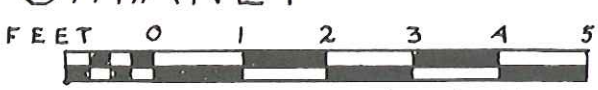

·SCALE·OF·CHIMNEYS·

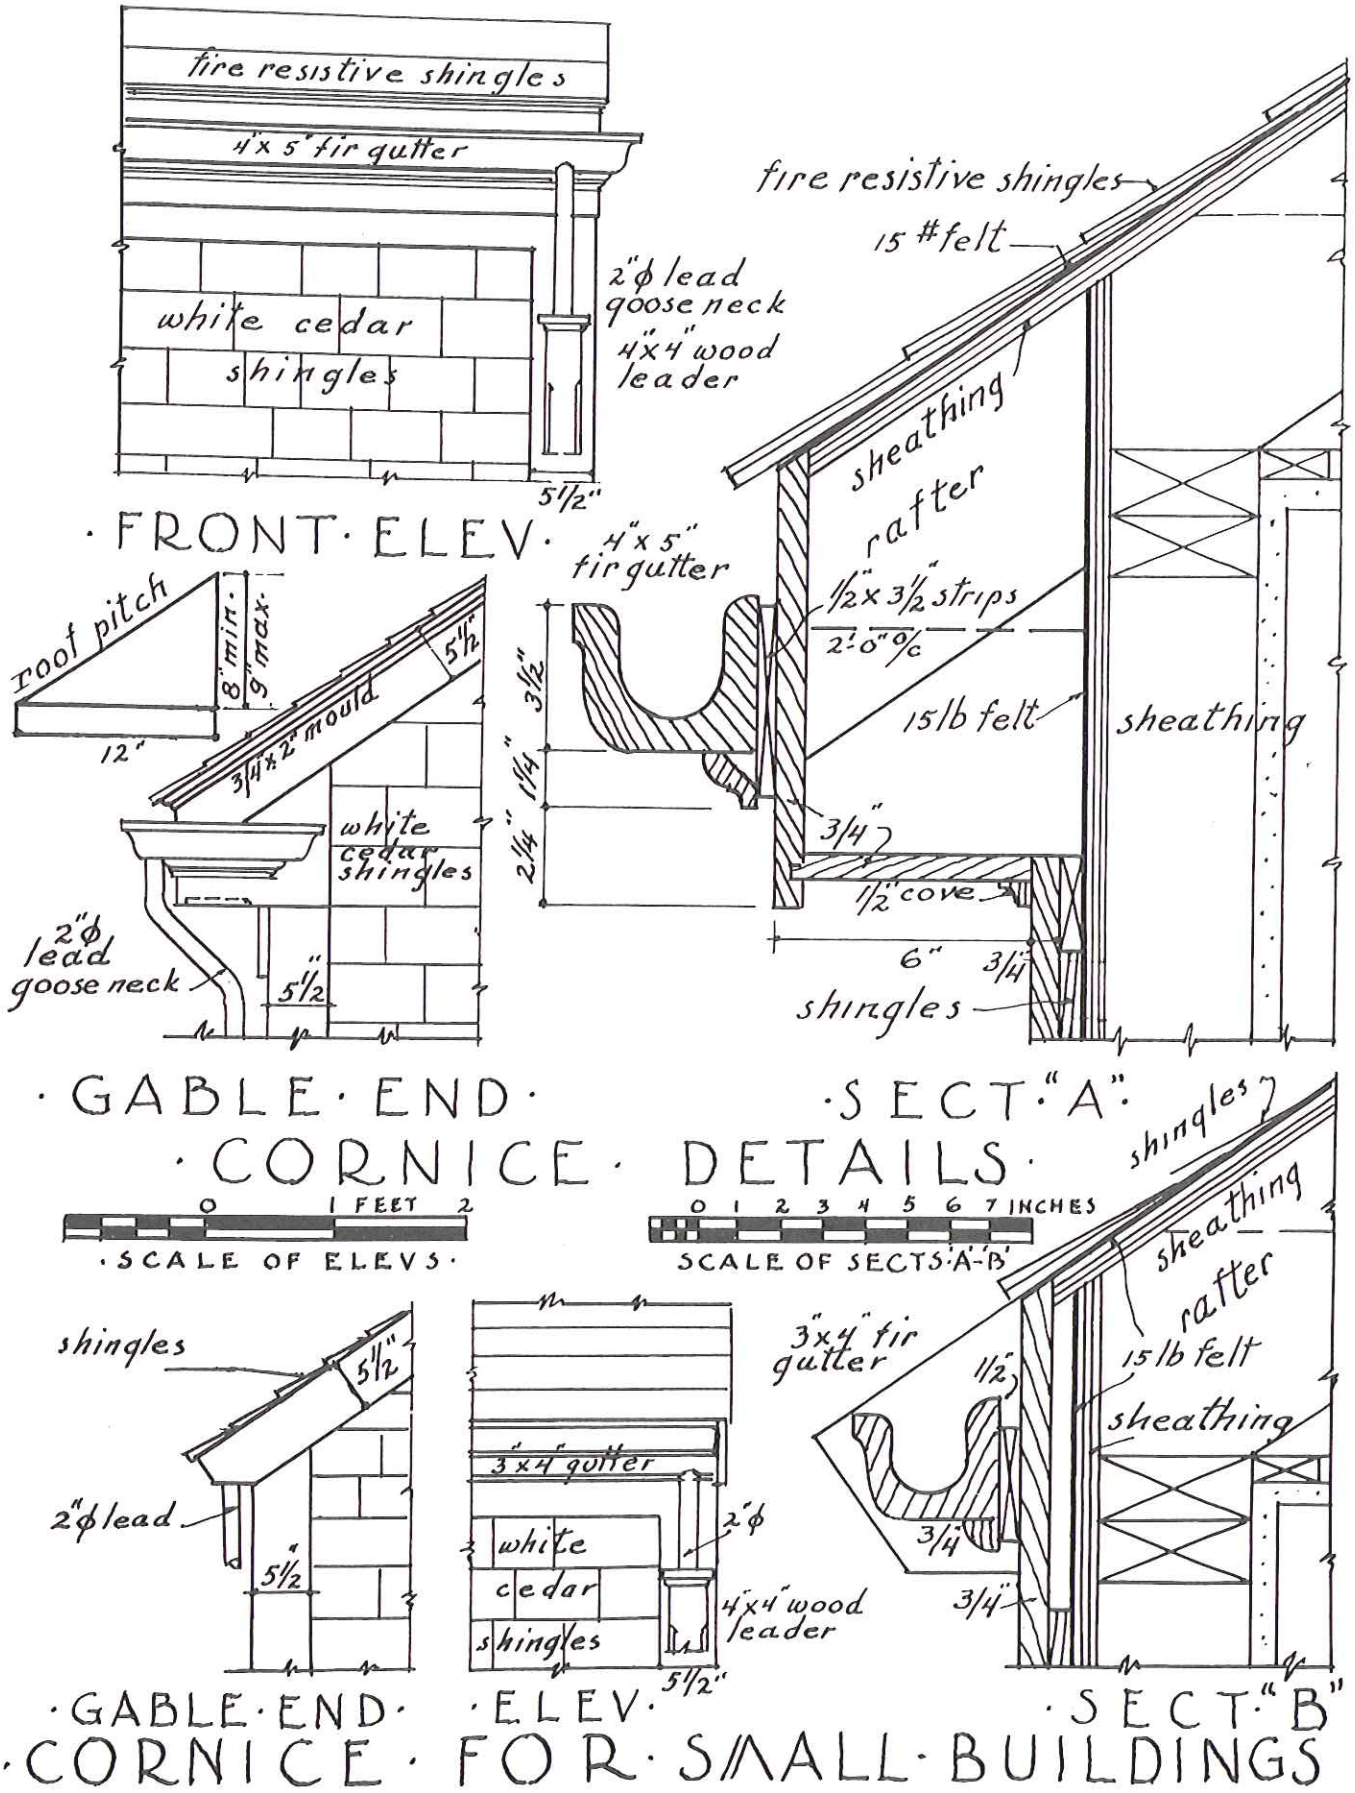
fire resistive shingles
4"x 5" fir gutter
white cedar shingles
2"ϕ lead goose neck
4"x4" wood leader
5 1/2"
· FRONT · ELEV ·
fire resistive shingles
15 # felt
sheathing
rafter
4"x 5" fir gutter
1/2"x 3 1/2" strips
2'-0" o/c
15 lb felt
sheathing
3/4"
1/2" cove
6"
3/4"
shingles
roof pitch
8" min.
9" max.
12"
3/4"x 2" mould
5 1/2"
white cedar shingles
2"ϕ lead goose neck
5 1/2"
3 1/2"
1 1/4"
2 1/4"
· GABLE · END ·
· SECT · "A" ·
· CORNICE · DETAILS ·
0 1 FEET 2
· SCALE OF ELEVS ·
0 1 2 3 4 5 6 7 INCHES
SCALE OF SECTS 'A'-'B'
shingles
sheathing
rafter
3"x4" fir gutter
1/2"
15 lb felt
sheathing
3/4"
3/4"
shingles
5 1/2"
2"ϕ lead
5 1/2"
3"x4" gutter
2"ϕ
white cedar shingles
4"x4" wood leader
5 1/2"
· GABLE · END ·
· ELEV ·
· SECT · "B"
· CORNICE · FOR · SMALL · BUILDINGS

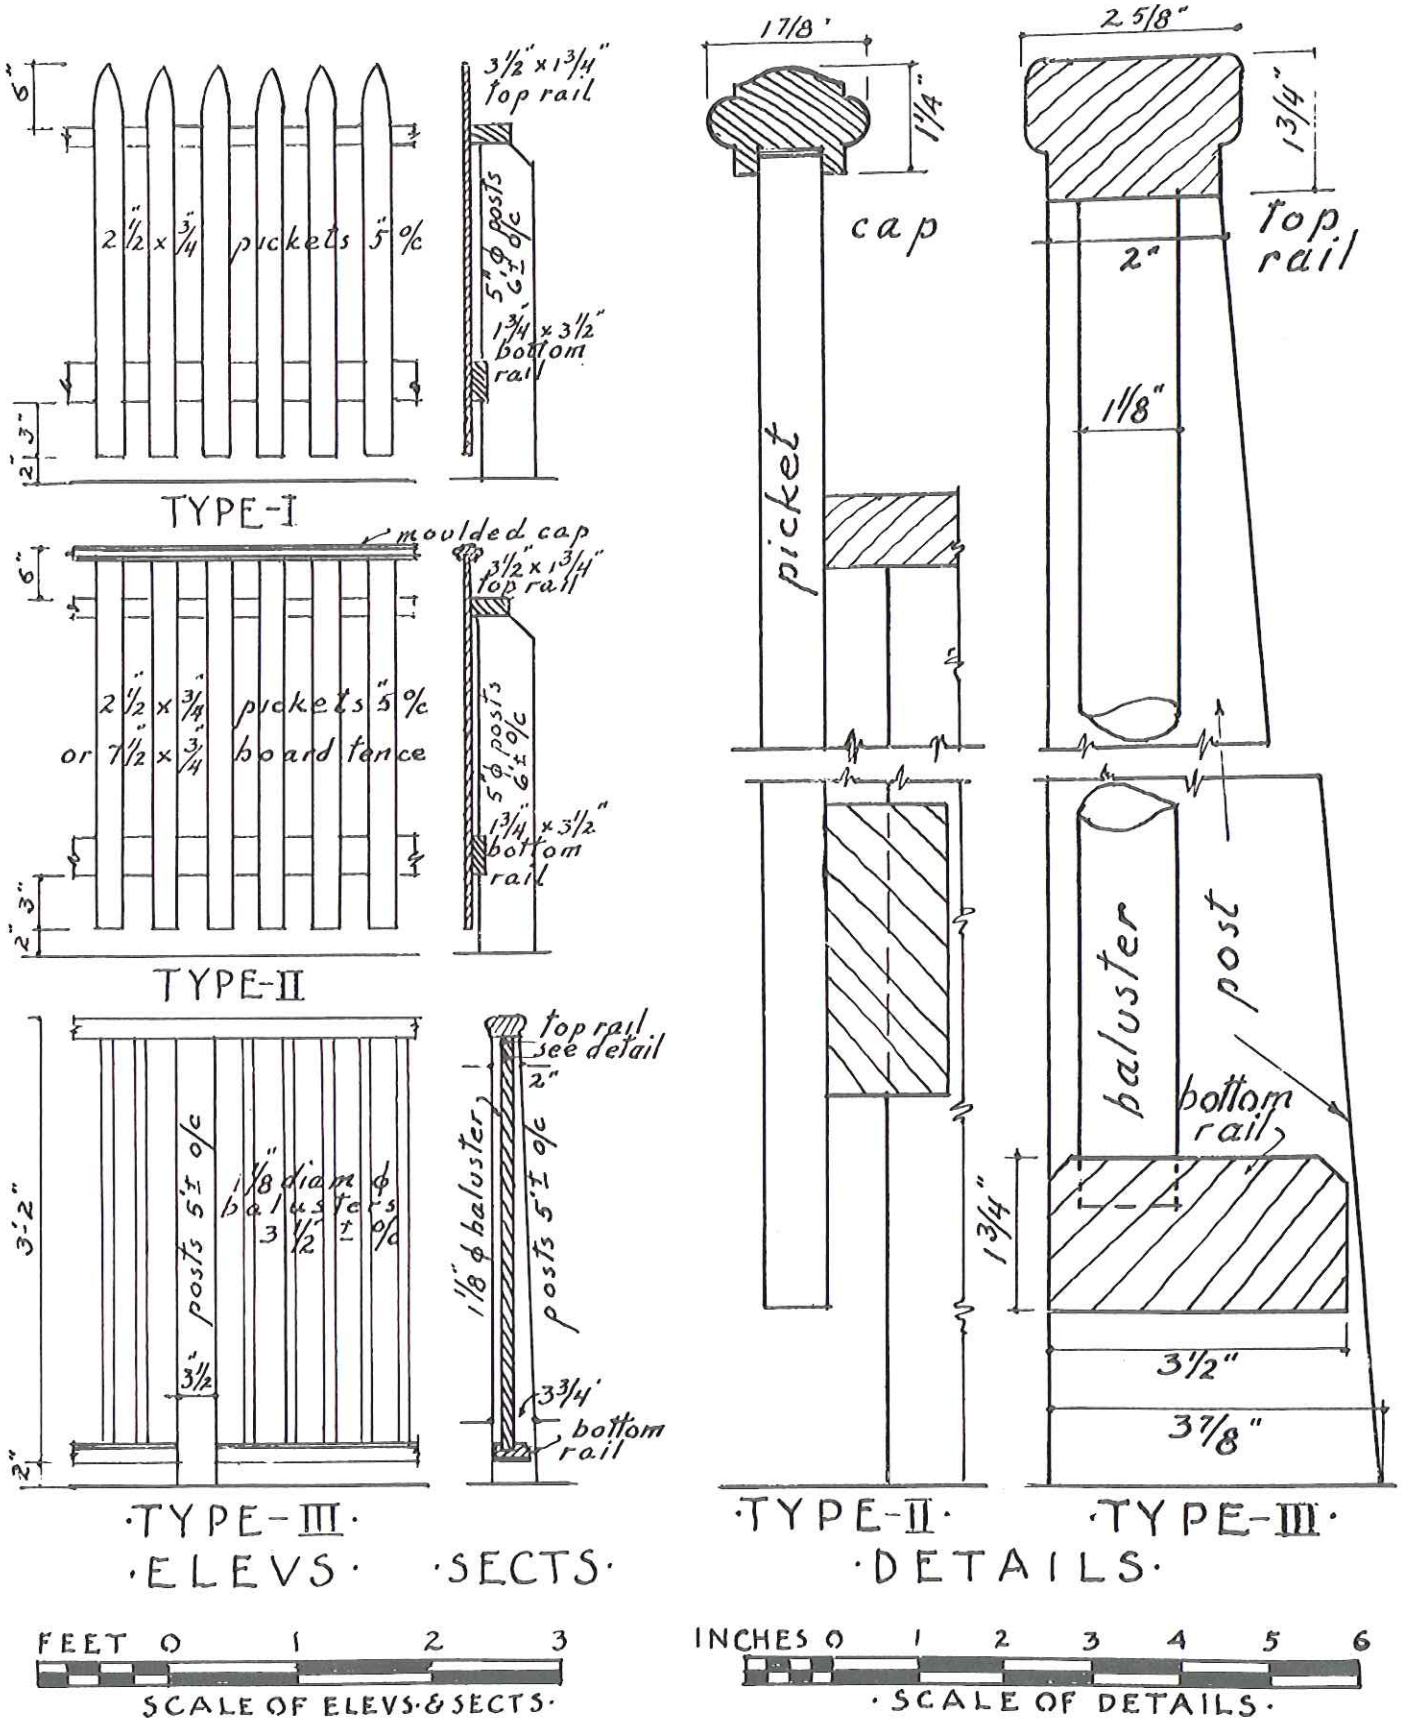
6"
2 1/2" x 3/4" pickets 5" o/c
3 1/2" x 1 3/4" top rail
5" φ posts 6'± o/c
1 3/4" x 3 1/2" bottom rail
2" 3"
TYPE-I
moulded cap
6"
2 1/2" x 3/4" pickets 5" o/c
or 7 1/2" x 3/4" board fence
3 1/2" x 1 3/4" top rail
5" φ posts 6'± o/c
1 3/4" x 3 1/2" bottom rail
2" 3"
TYPE-II
3'-2"
posts 5'± o/c
1 1/8" diam φ balusters 3 1/2" ± o/c
3 1/2"
2"
top rail see detail
2"
1 1/8" φ balusters
posts 5'± o/c
3 3/4"
bottom rail
·TYPE-III·
·ELEVS· ·SECTS·
17/8"
1 1/4"
cap
picket
2 5/8"
1 3/4"
top rail
2"
1 1/8"
baluster
post
bottom rail
1 3/4"
3 1/2"
3 7/8"
·TYPE-II· ·TYPE-III·
·DETAILS·
FEET 0 1 2 3
SCALE OF ELEVS·&SECTS·
INCHES 0 1 2 3 4 5 6
·SCALE OF DETAILS·

·FENCES·