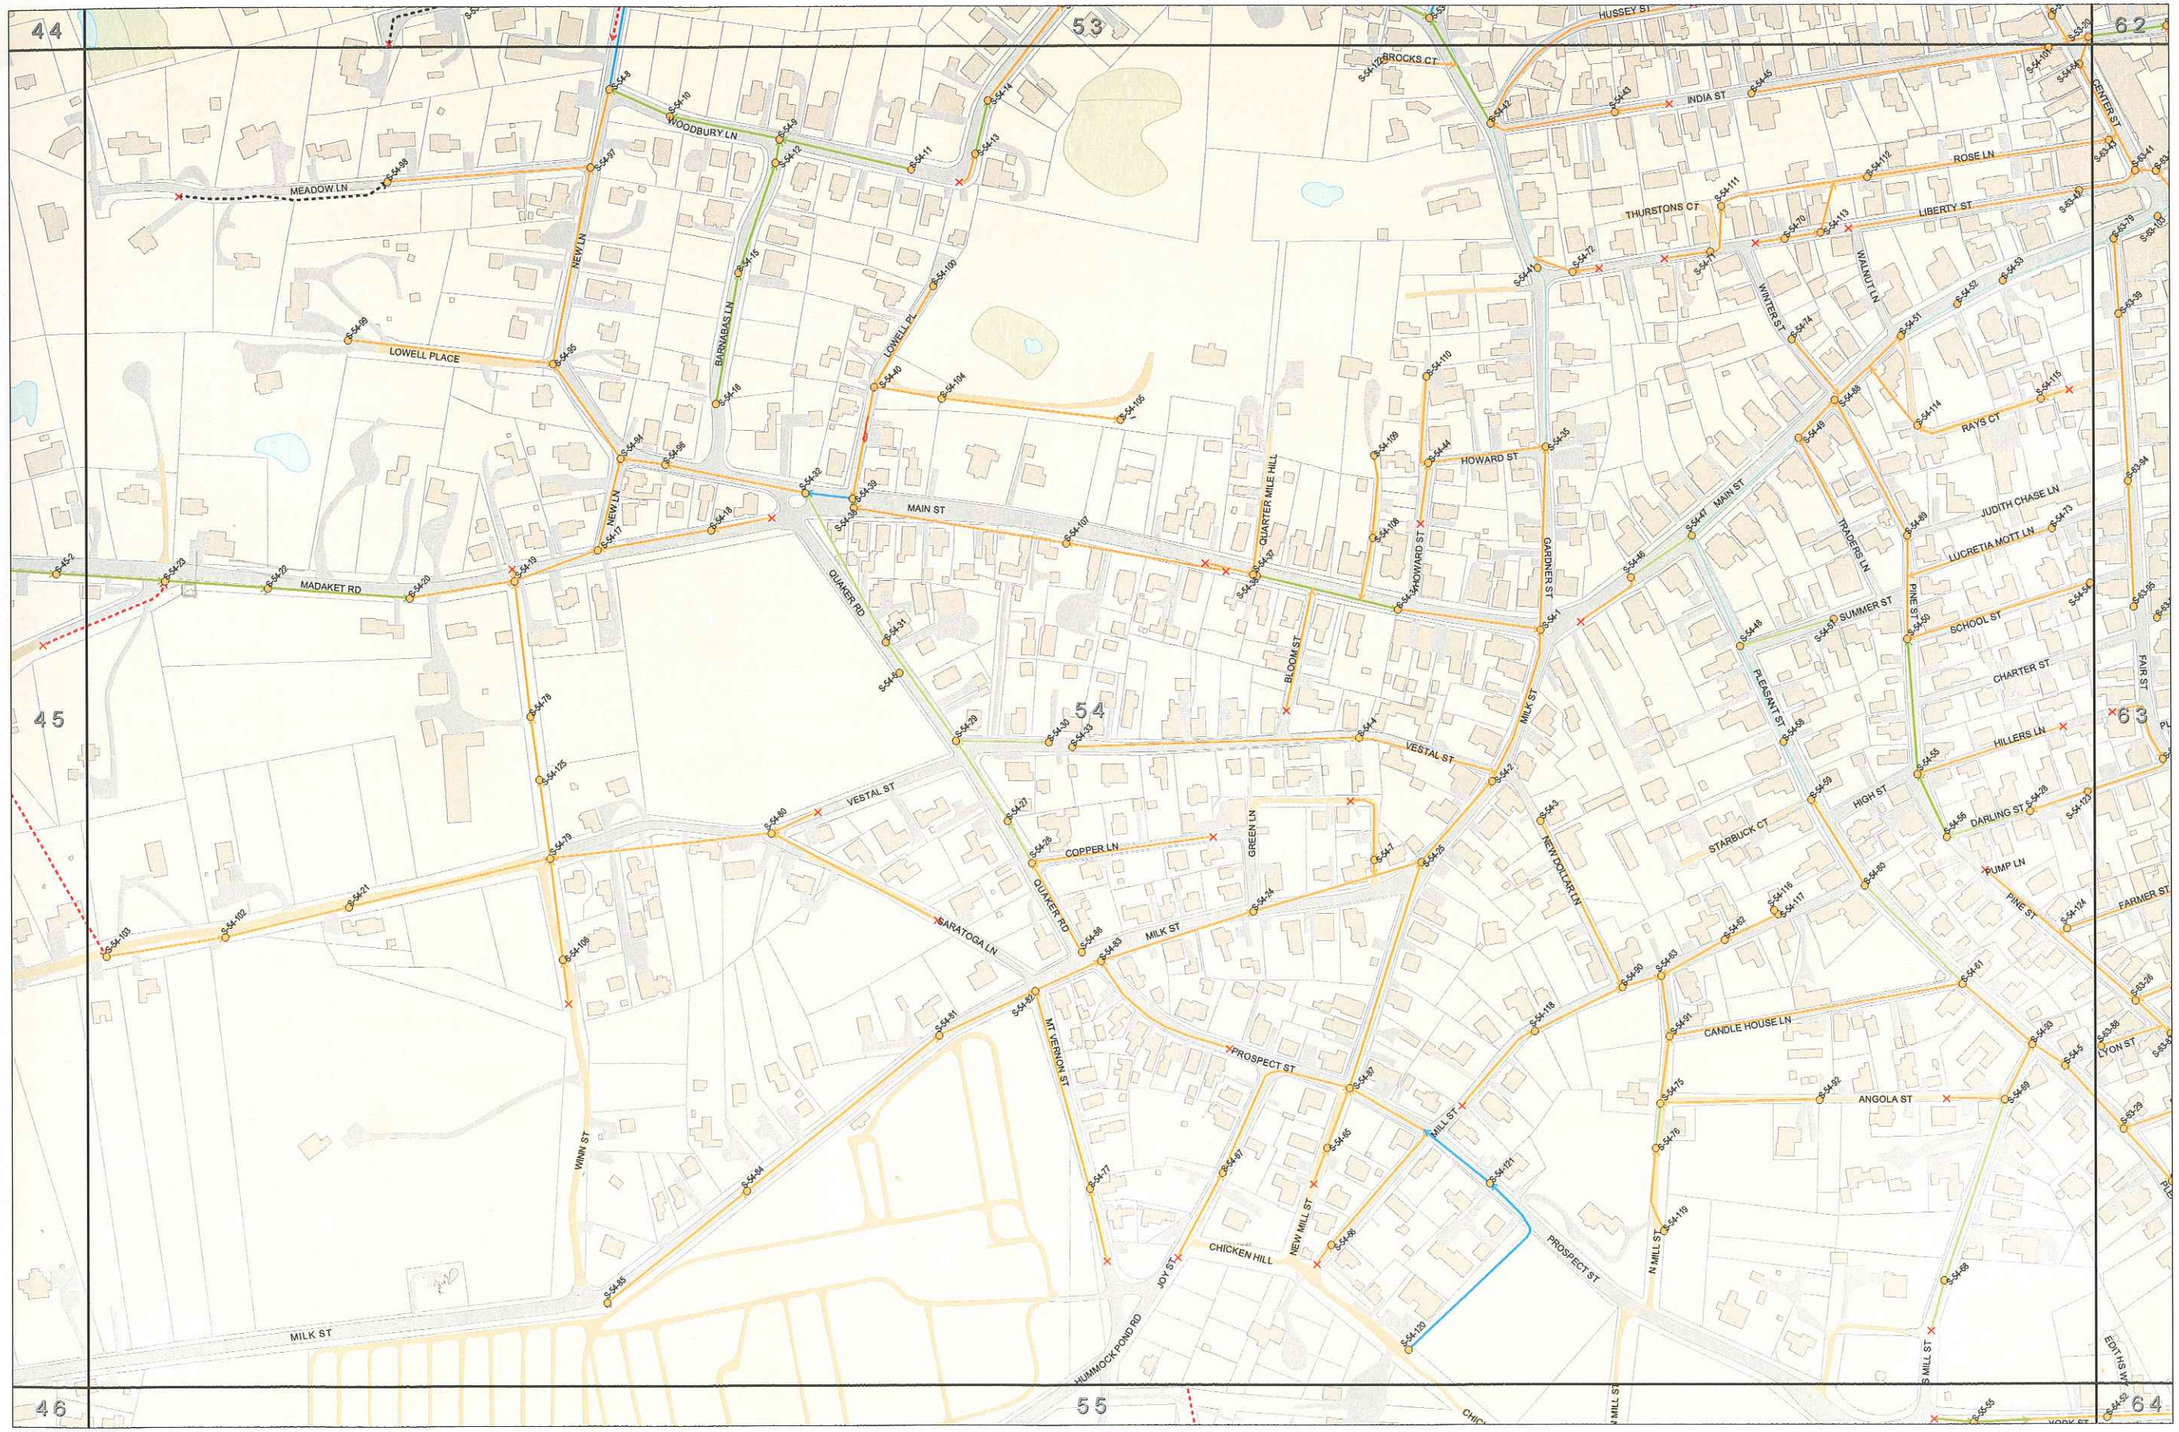

FEBRUARY 2004

EARTH TECH
A Tyco Infrastructure Services Company

DEPARTMENT OF PUBLIC WORKS
188 MADAKET ROAD
NANTUCKET, MASSACHUSETTS

LEGEND

- Sewer Manhole
- Dead End
- Force Main
- Low Pressure Sewer

Gravity Mains

- 4" Diameter
- 6" Diameter
- 8" Diameter
- 10" Diameter
- 12" Diameter
- Unknown Diameter
- 15" Diameter
- 18" Diameter
- 20" Diameter
- 24" Diameter
- 30" Diameter

- Open Water
- Wetland
- Dock
- Building Footprint
- Parcel Boundary
- Unpaved Road
- Paved Road

0 120' 240'

N

TILE 54
WASTEWATER INFRASTRUCTURE