NANTUCKET REGISTRY OF DEEDS
Date: NOV. 21, 1996
Time: 1:05 PM
Plan Bk.: Pg.:
Plan File: 49-0
Sandra M. Chadwick
Attest: Register

RESERVED FOR REGISTRY USE

PARCEL	AREA (S.F±)	SUPPOSED OWNER
P-1	1,348	TOWN OF NANTUCKET
P-2	765	ROBERT H. & ARLENE B. CHRISTMAN
P-3	932	NANTUCKET HARBORSIDE REALTY TRUST
P-4	1,275	TOWN OF NANTUCKET
P-5	700	NAUTICAN REALTY COMPANY INC.
P-6	230	C. ROBERT PERRIN
P-7	688	FLORENCE E. TAYLOR
P-8	725	NAUTICAN REALTY COMPANY INC.
P-9	296	NAUTICAN REALTY COMPANY INC.
P-10	1,614	NAUTICAN REALTY COMPANY INC.
P-11	1,913	NAUTICAN REALTY COMPANY INC.
P-12	1,479	UNKNOWN
P-13	50	C. SAYLE
P-14	10,342	COUNTY OF NANTUCKET
P-15	9,110	COUNTY OF NANTUCKET
P-16	435	SILVA AND SILVA ASSOCIATES, INC.
P-17	1,443	COUNTY OF NANTUCKET
E-2	213	TOWN OF NANTUCKET
E-3	141	NAUTICAN REALTY COMPANY INC.
E-4	103	FLORENCE E. TAYLOR
E-5	68	SILVA AND SILVA ASSOCIATES, INC.
E-6	213	NAUTICAN REALTY COMPANY INC.
E-7	1,769	NAUTICAN REALTY COMPANY INC.

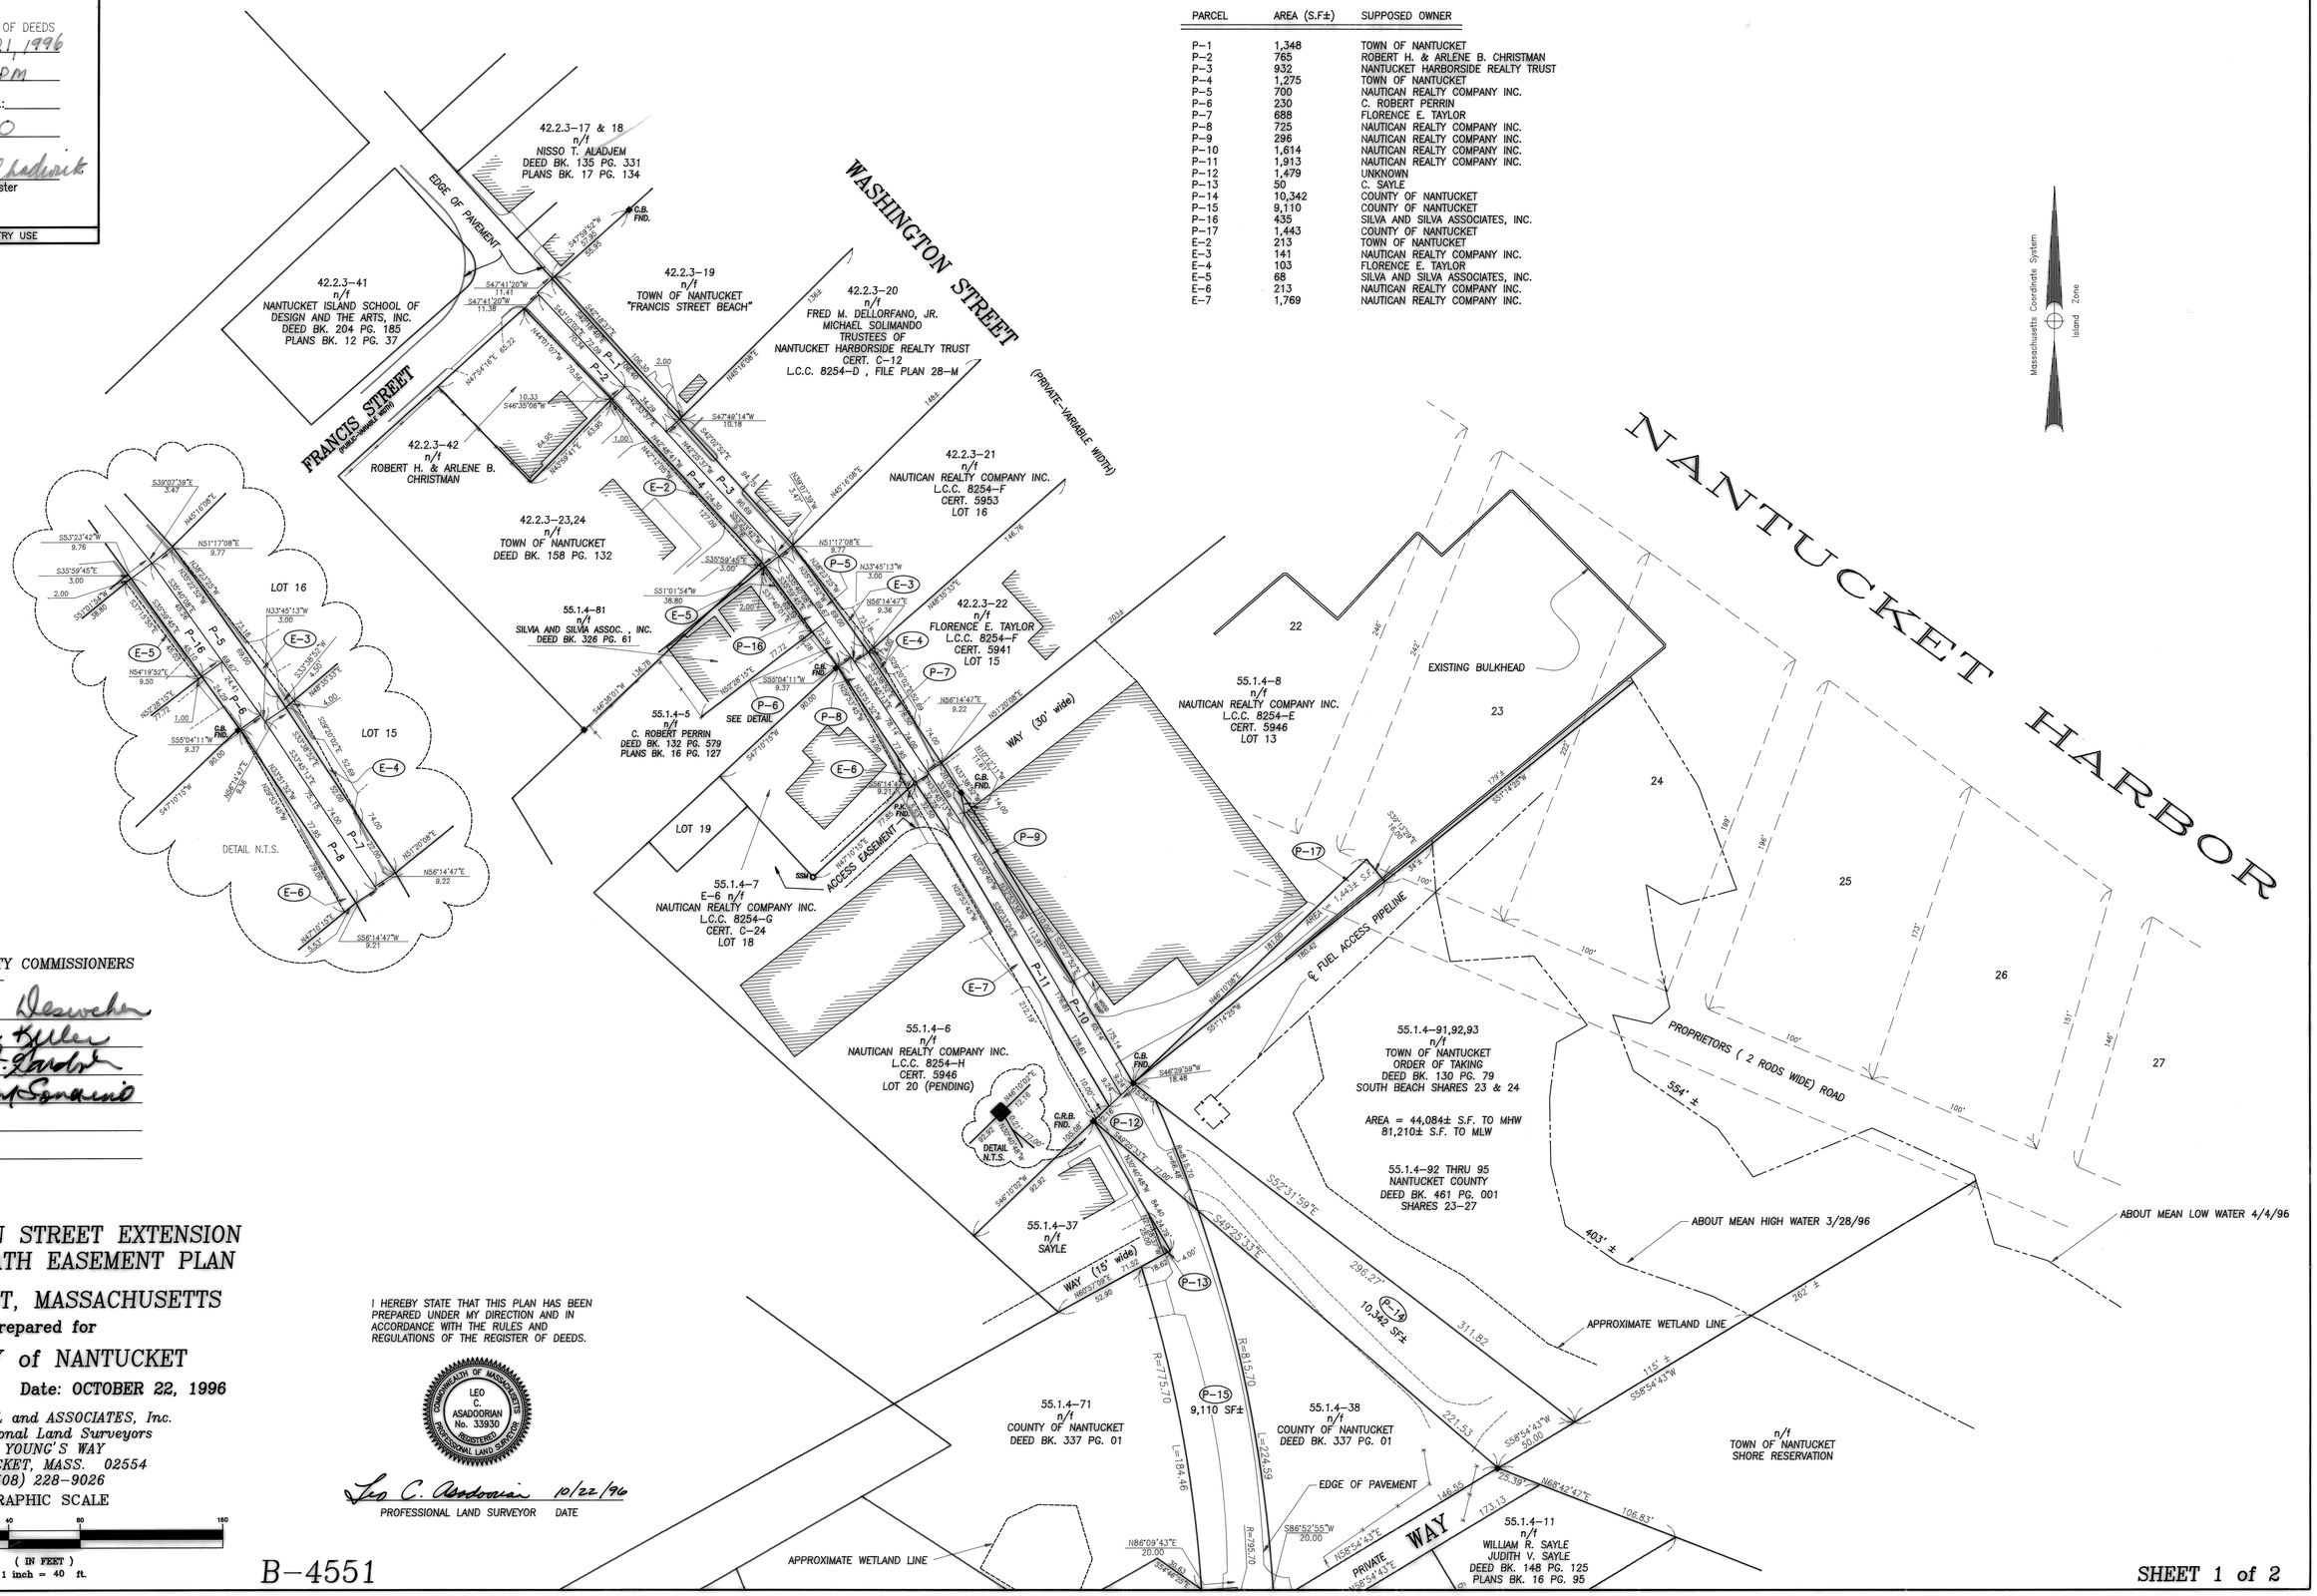

NANTUCKET COUNTY COMMISSIONERS
Being a majority-
Arthur R. Deschenes
Pamela Kiley
Charles F. Gardner
Timothy P. Sonaini

Date:

WASHINGTON STREET EXTENSION BICYCLE PATH EASEMENT PLAN

NANTUCKET, MASSACHUSETTS

Prepared for

COUNTY of NANTUCKET

Scale: 1"= 40' Date: OCTOBER 22, 1996

BLACKWELL and ASSOCIATES, Inc.
Professional Land Surveyors
6 YOUNG'S WAY
NANTUCKET, MASS. 02554
(508) 228-9026

GRAPHIC SCALE

40 0 20 40 80 160

(IN FEET)
1 inch = 40 ft.

I HEREBY STATE THAT THIS PLAN HAS BEEN PREPARED UNDER MY DIRECTION AND IN ACCORDANCE WITH THE RULES AND REGULATIONS OF THE REGISTER OF DEEDS.

COMMONWEALTH OF MASSACHUSETTS
LEO C. ASADOORIAN
No. 33930
REGISTERED PROFESSIONAL LAND SURVEYOR

Leo C. Asadoorian 10/22/96
PROFESSIONAL LAND SURVEYOR DATE

B-4551

SHEET 1 of 2

NANTUCKET REGISTRY OF DEEDS
Date: NOV. 21, 1996
Time: 1:05 PM
Plan Bk.: Pg.:
Plan File: 49-0
Attest: Register

RESERVED FOR REGISTRY USE

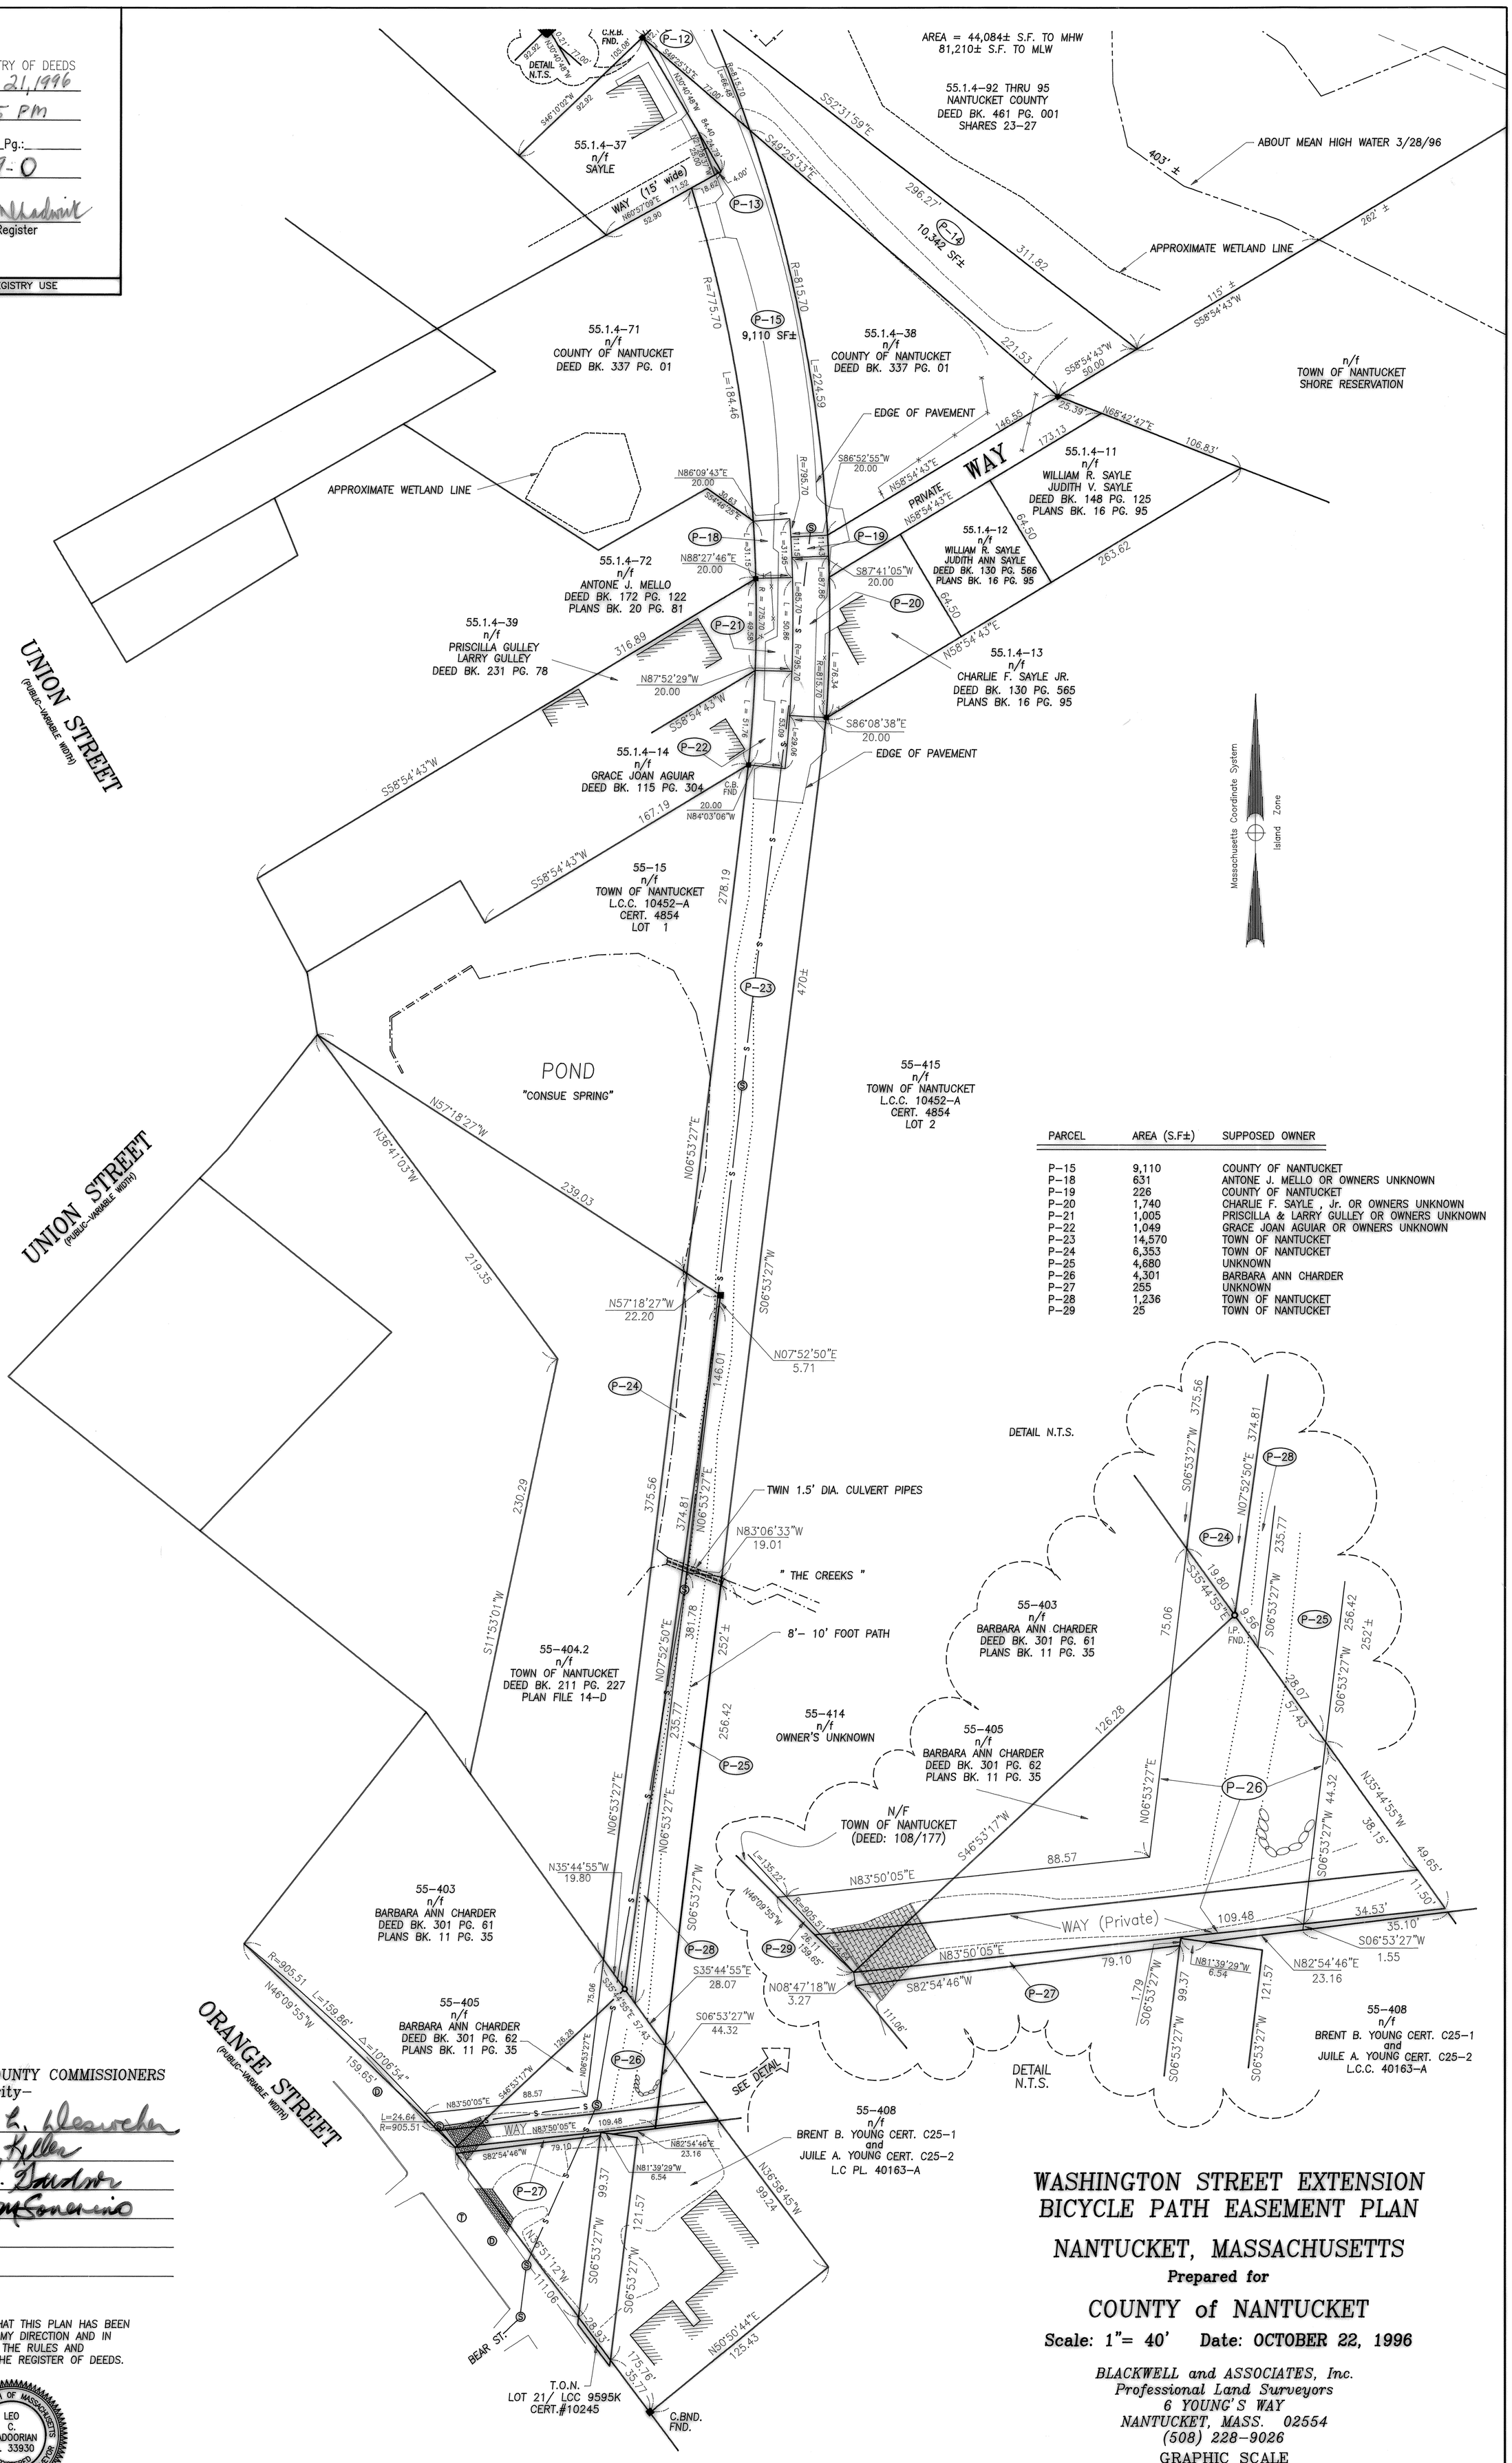

PARCEL	AREA (S.F±)	SUPPOSED OWNER
P-15	9,110	COUNTY OF NANTUCKET
P-18	631	ANTONE J. MELLO OR OWNERS UNKNOWN
P-19	226	COUNTY OF NANTUCKET
P-20	1,740	CHARLIE F. SAYLE , Jr. OR OWNERS UNKNOWN
P-21	1,005	PRISCILLA & LARRY GULLEY OR OWNERS UNKNOWN
P-22	1,049	GRACE JOAN AGUIAR OR OWNERS UNKNOWN
P-23	14,570	TOWN OF NANTUCKET
P-24	6,353	TOWN OF NANTUCKET
P-25	4,680	UNKNOWN
P-26	4,301	BARBARA ANN CHARDER
P-27	255	UNKNOWN
P-28	1,236	TOWN OF NANTUCKET
P-29	25	TOWN OF NANTUCKET

NANTUCKET COUNTY COMMISSIONERS
Being a majority-

Date:

I HEREBY STATE THAT THIS PLAN HAS BEEN PREPARED UNDER MY DIRECTION AND IN ACCORDANCE WITH THE RULES AND REGULATIONS OF THE REGISTER OF DEEDS.

COMMONWEALTH OF MASSACHUSETTS
LEO C. ASADOORIAN
No. 33930
REGISTERED PROFESSIONAL LAND SURVEYOR

Leo C. Asadoorian 10/22/96
PROFESSIONAL LAND SURVEYOR DATE

WASHINGTON STREET EXTENSION BICYCLE PATH EASEMENT PLAN

NANTUCKET, MASSACHUSETTS

Prepared for

COUNTY of NANTUCKET

Scale: 1"= 40' Date: OCTOBER 22, 1996

BLACKWELL and ASSOCIATES, Inc.
Professional Land Surveyors
6 YOUNG'S WAY
NANTUCKET, MASS. 02554
(508) 228-9026

GRAPHIC SCALE

(IN FEET)
1 inch = 40 ft.

SHEET 2 of 2

B-4551