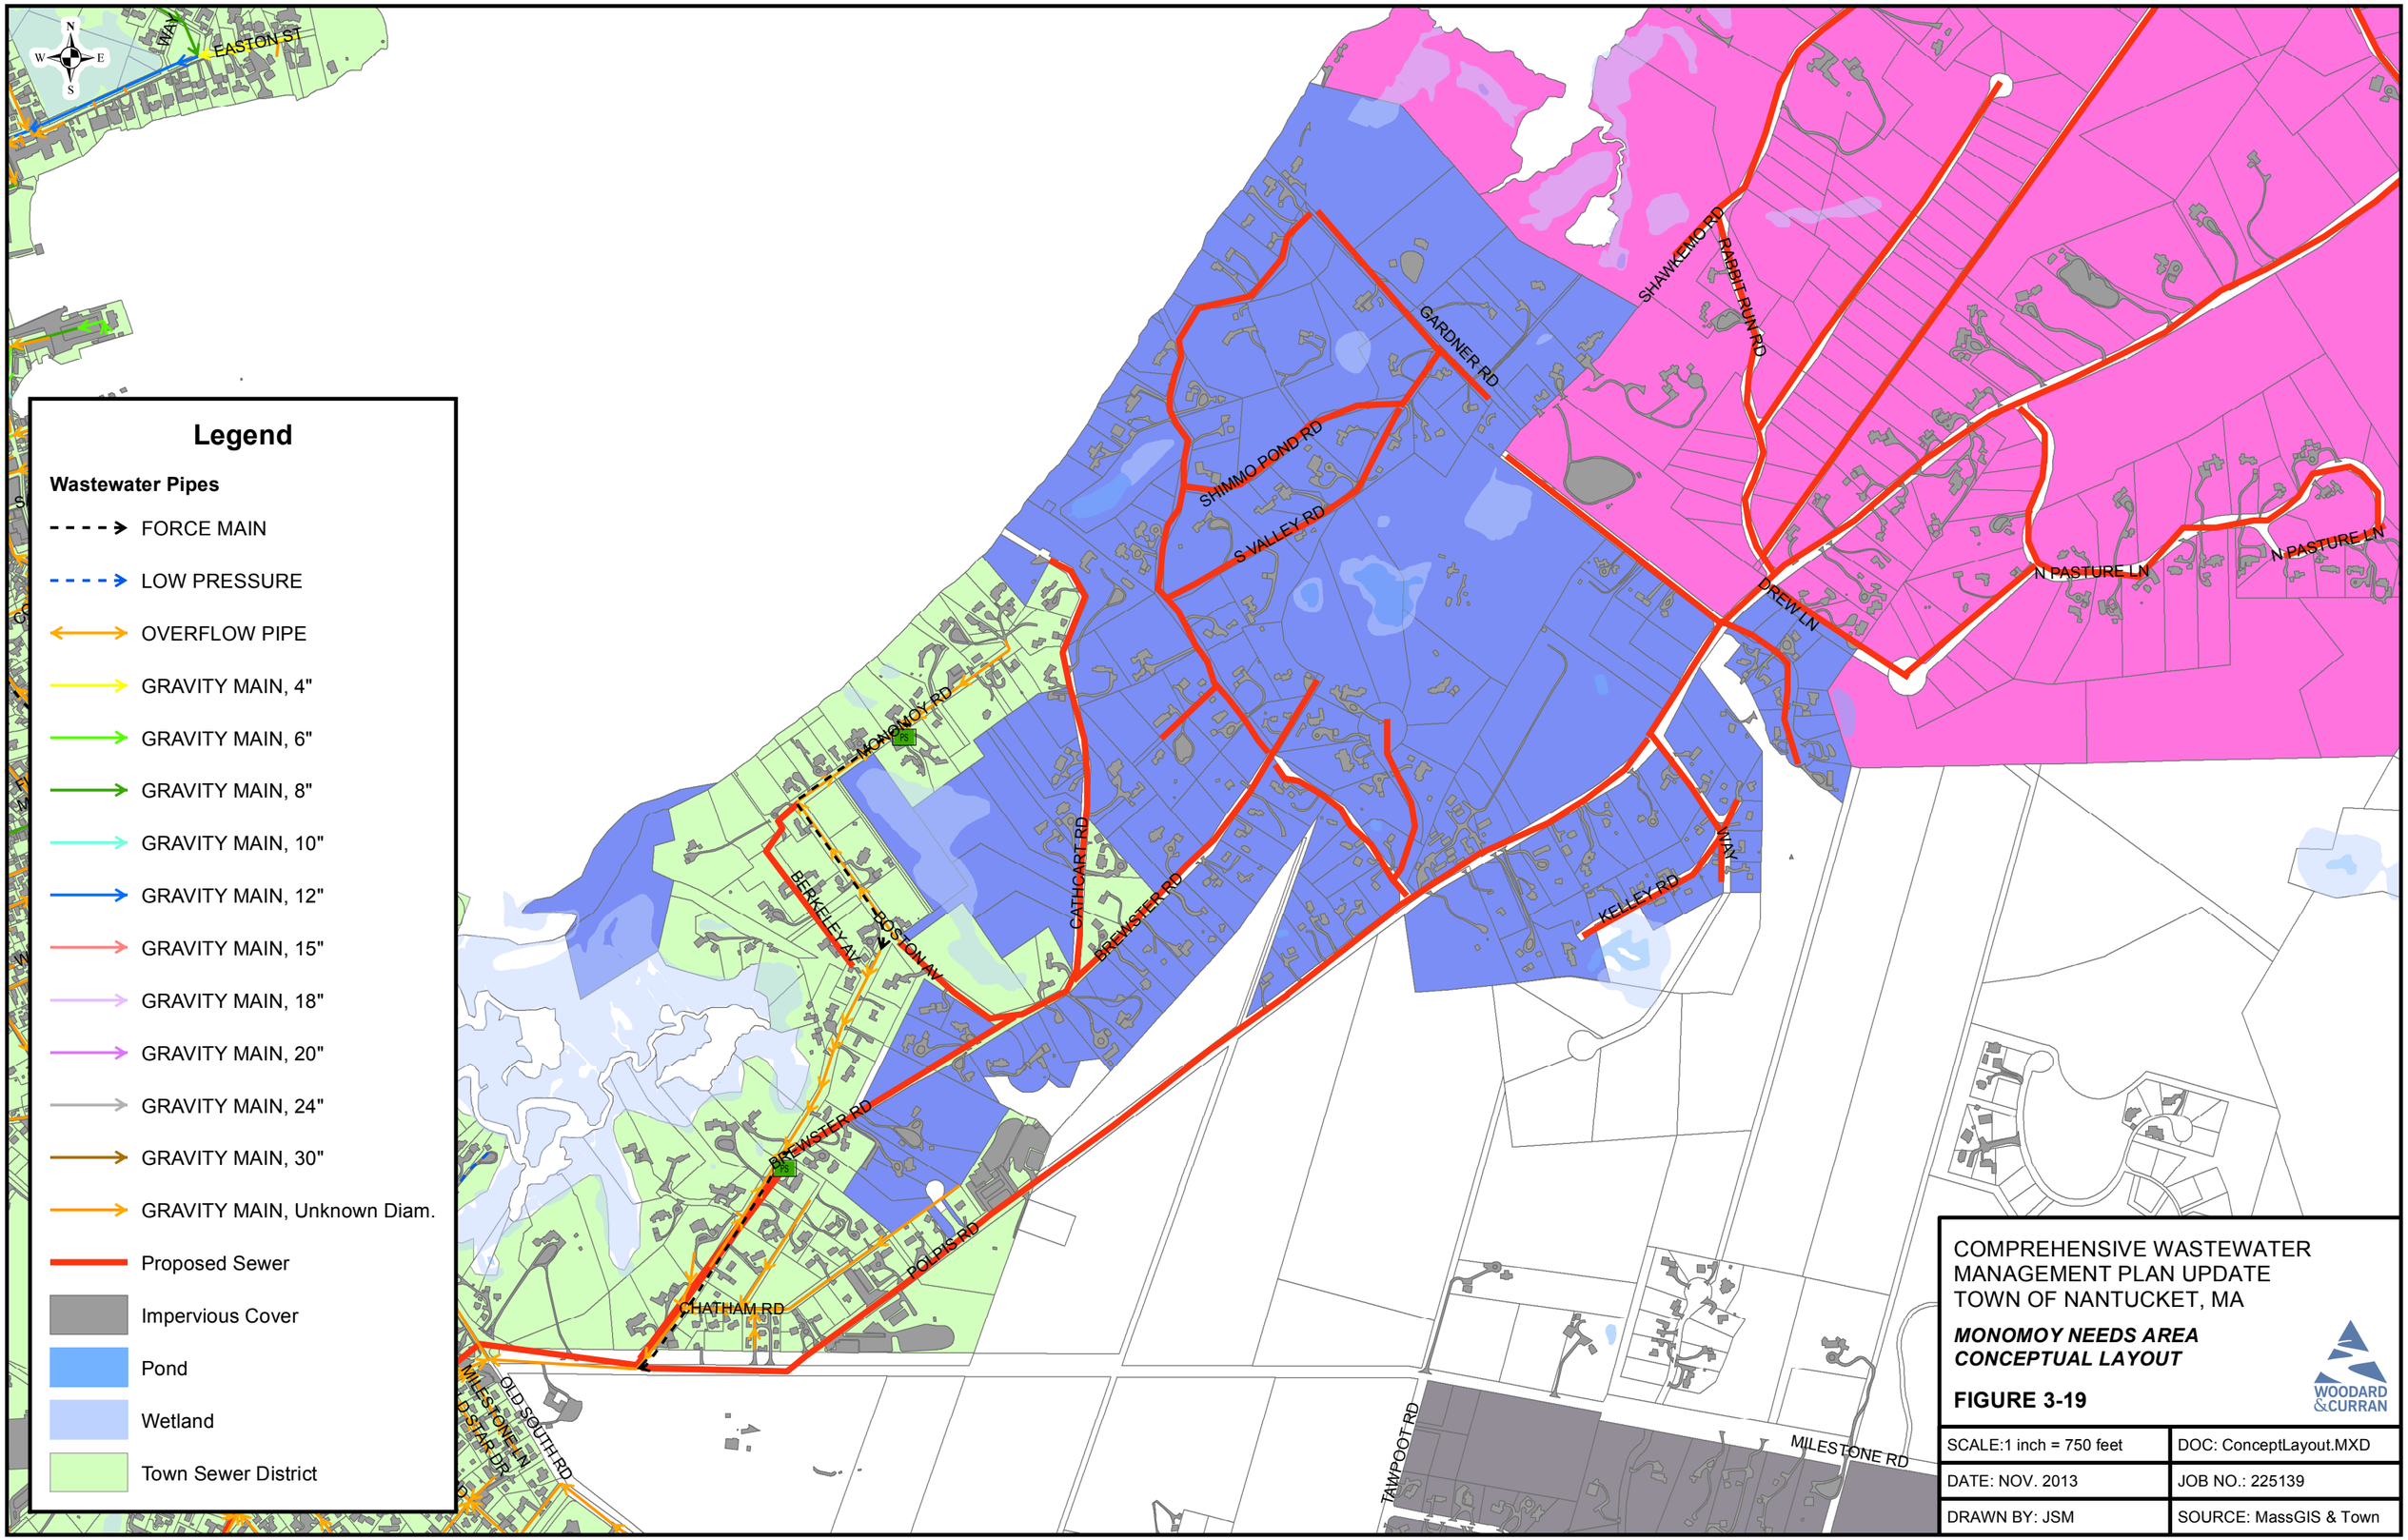

COMPREHENSIVE WASTEWATER MANAGEMENT PLAN UPDATE
TOWN OF NANTUCKET, MA

MONOMOY NEEDS AREA CONCEPTUAL LAYOUT

FIGURE 3-19

WOODARD &CURRAN

SCALE:1 inch = 750 feet	DOC: ConceptLayout.MXD
DATE: NOV. 2013	JOB NO.: 225139
DRAWN BY: JSM	SOURCE: MassGIS & Town